

KEY PLAN

SCALE: 1" = 1000'

STA: 24+21.30
OFFSET: -22.98' LT

SAWCUT AND MATCH WITH EXISTING SIDEWALK

STA: 24+27.80
OFFSET: -31.48' LT

STA: 25+43.62
OFFSET: -13.09' LT

REMOVE AND DISPOSE EXISTING CONCRETE SIDEWALK

INSTALL PERPENDICULAR RAMP (TYPE 2)

INSTALL PARALLEL RAMP (TYPE 2b)

STA: 24+36.43
OFFSET: -22.69' LT

STA: 25+35.98
OFFSET: -20.23' LT

STA: 24+48.41
OFFSET: -18.72' LT

REMOVE AND DISPOSE EXISTING TREES (TYP.)

RELOCATE EXISTING UTILITY POLE (BY OTHERS)

STA: 23+76.77
OFFSET: -36.95' LT

STA: 23+79.49
OFFSET: -25.43' LT

REMOVE AND DISPOSE EXISTING CONCRETE SIDEWALK

INSTALL PARALLEL RAMP (TYPE 2b)

STA: 23+61.29
OFFSET: -22.90' LT

SAWCUT AND MATCH WITH EXISTING SIDEWALK

N/F
DRZEWIECKI, MARK A.

N/F
BEYERS, DOROTHY L.

N/F
BELLANTUONO, PAUL & KRISTEN R.

N/F
GUIMOND, KATHERINE

1166

1154

36

CRICKET HILL ROAD

SHRUB ROAD

ROUND HILL ROAD

BURLINGTON AVENUE (ROUTE 69)

S16° 56' 39.37"E
200.0'

N79° 26' 10.17"E
502.2'

10+00
11+00
12+00
20+00
21+00
22+00
23+00
24+00
25+00

PC 25+02.24

MATCHLINE STA. 25+50 SEE DWG. NO. CA-101

NOTES

1. PROTECT ELEMENTS IN CONTRACT LIMITS NOT TO BE REMOVED AND DISPOSED
2. ALL BRANCHES OF TREES EXTENDING WITHIN THE ROADWAY SHALL BE TRIMMED AS DIRECTED TO PROVIDE A 16-FOOT MINIMUM VERTICAL CLEARANCE INCLUDING SELECTIVE TRIMMING OF SUCH TREES AS DIRECTED.
3. RESTORE ALL DISTURBED EXISTING DRIVES UP TO THE EDGE OF ROW

LEGEND

MATERIAL TO BE REMOVED

40 20 0 20 40

SCALE IN FEET

REV.	DATE	REVISION DESCRIPTION	SHEET NO.	PLOTTED DATE:

DRAFTER: TB
DESIGNER: ML
CHECKED BY: MR
APPROVED BY: RG

ENGINEER:
AI Engineers
919 MIDDLE STREET
MIDDLETOWN, CT 06457

FILENAME: SP-100 SITE PLAN - 1.DWG


SIGNATURE/ BLOCK:

PROJECT TITLE:
CITY OF BRISTOL
INSTALLATION OF SIDEWALKS AT SHRUB ROAD

TOWN: **BRISTOL, CT**

DRAWING TITLE: **SITE PLAN - 1**

PROJECT NO. **3401**
DRAWING NO. **CP-100**
SHEET NO.

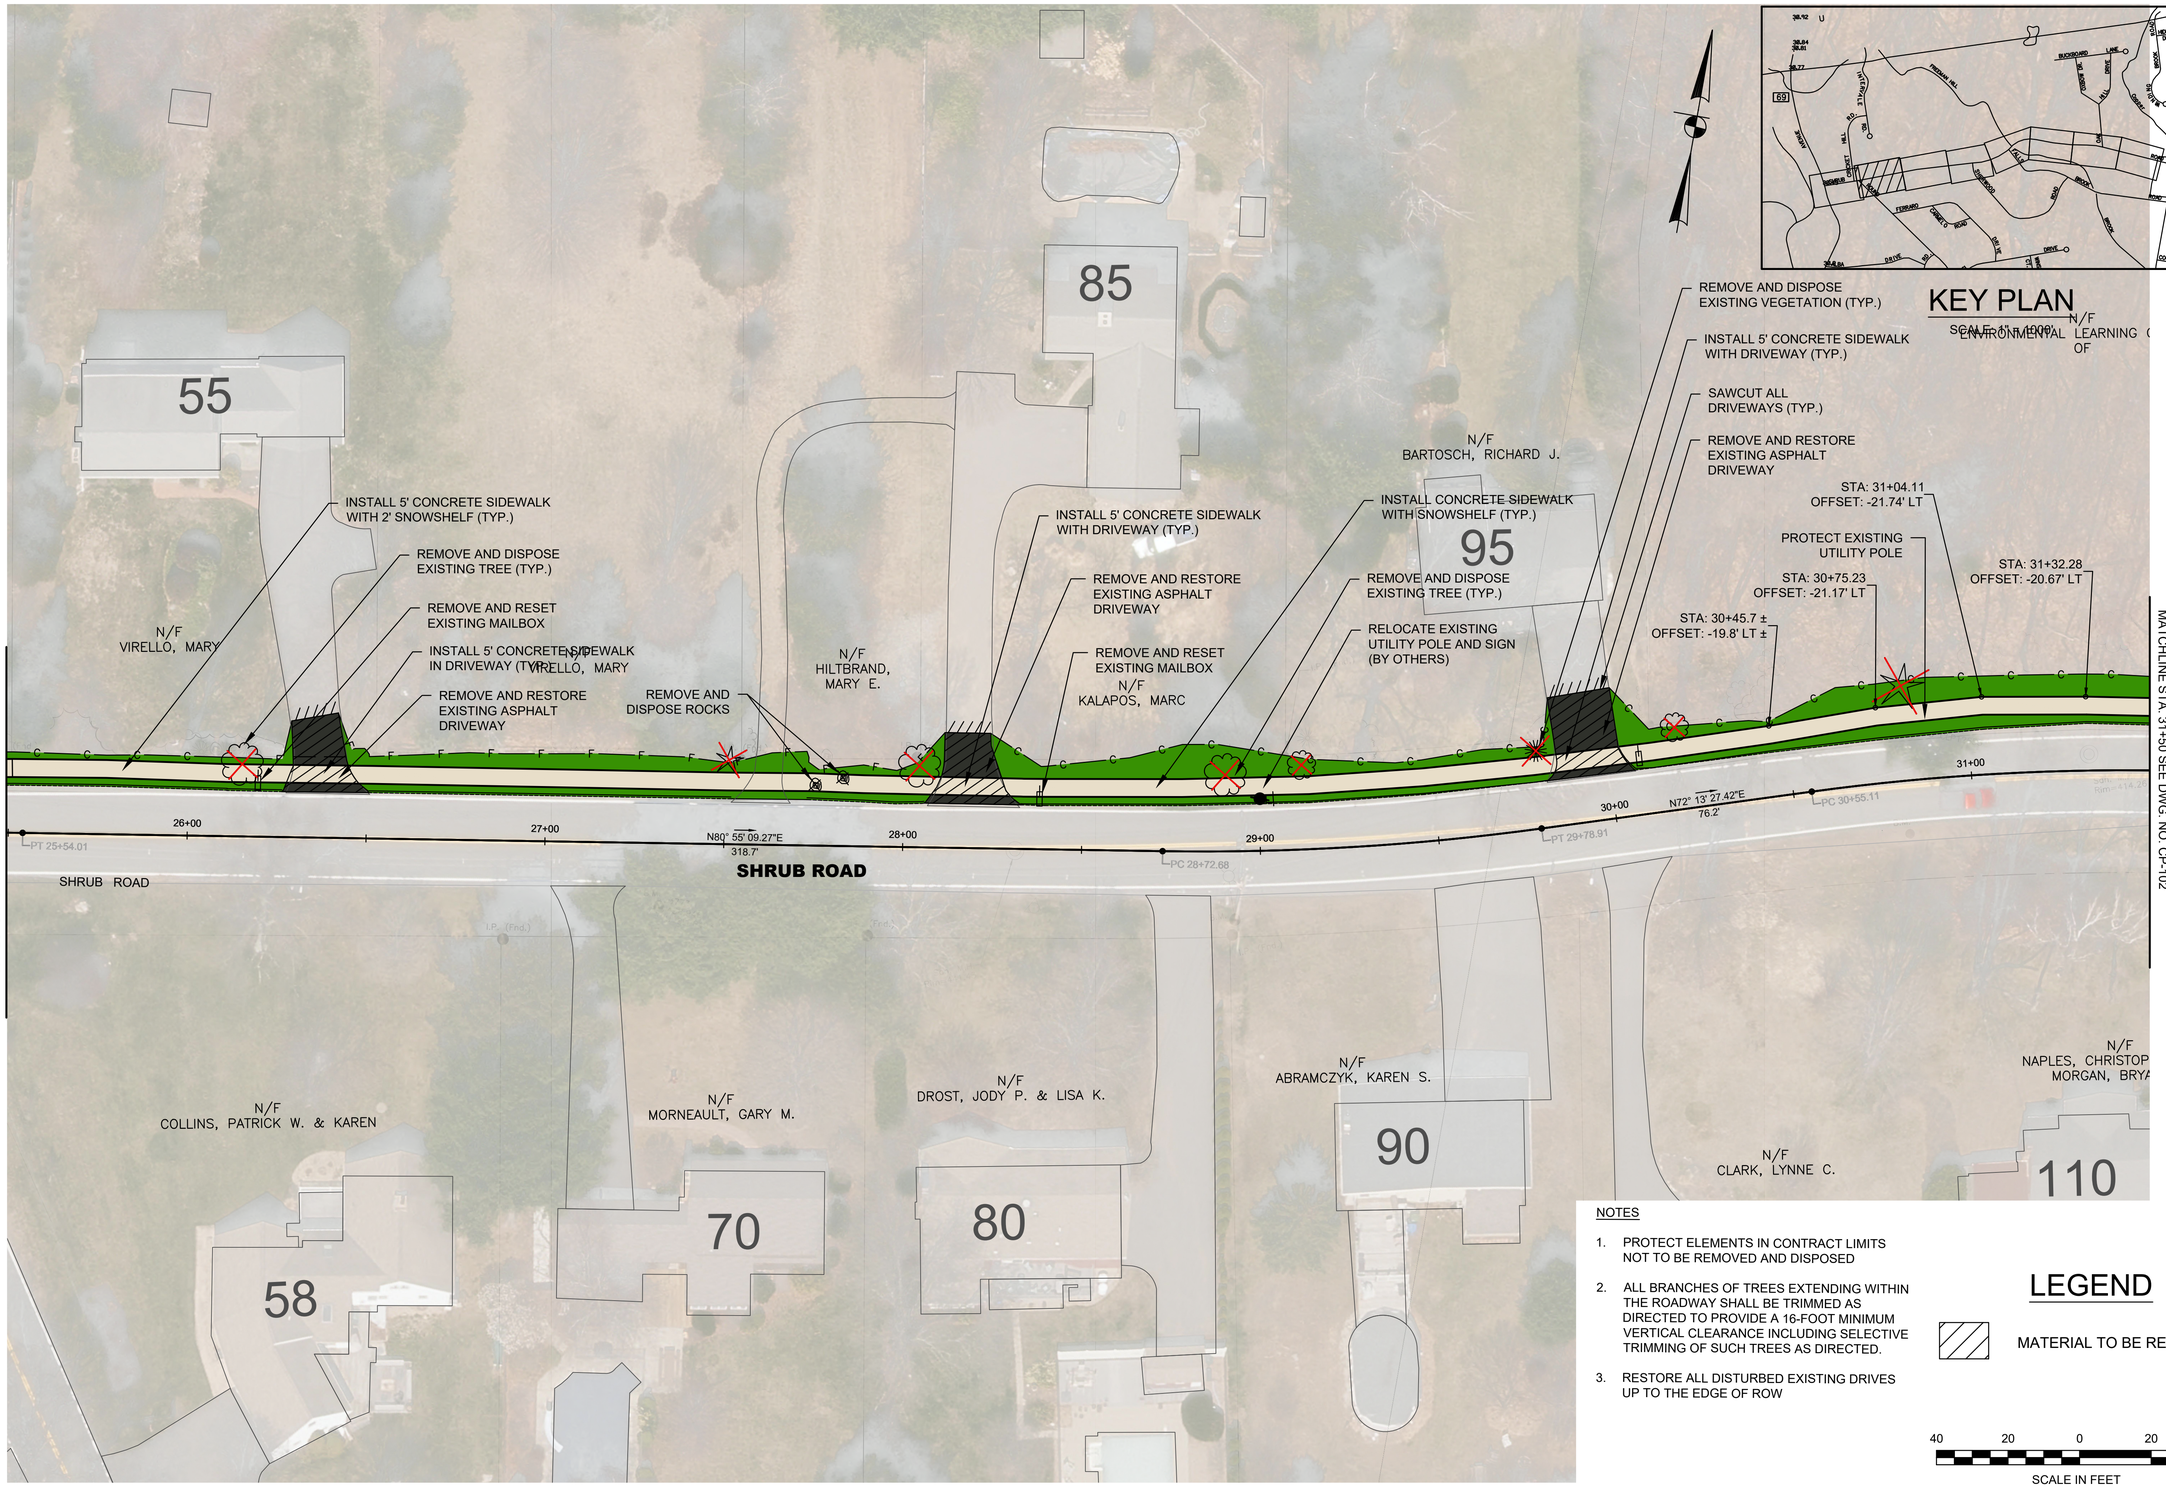

REV.	DATE	REVISION DESCRIPTION	SHEET NO.	PLOTTED DATE:

DRAFTER: TB
DESIGNER: ML
CHECKED BY: MR
APPROVED BY: RG

ENGINEER:
AI Engineers
919 MIDDLE STREET
MIDDLETOWN, CT 06457
FILENAME: SP-101 SITE PLAN – 2.DWG

SIGNATURE/ BLOCK:

PROJECT TITLE:
CITY OF BRISTOL
INSTALLATION OF SIDEWALKS AT SHRUB ROAD

TOWN: **BRISTOL, CT**
DRAWING TITLE: **SITE PLAN - 2**

PROJECT NO. **3401**
DRAWING NO. **CP-101**
SHEET NO.

CENTERS

MATCHLINE STA. 31+50 SEE DWG. NO. CP-101

MATCHLINE STA. 38+00 SEE DWG. NO. CP-103

INSTALL 5' CONCRETE SIDEWALK WITH 2' SNOWSHELF (TYP.)

N/F
ENVIRONMENTAL LEARNING CENTERS
OF

INSTALL CONCRETE SIDEWALK WITHIN EXISTING DRIVEWAY (TYP.)

SAWCUT EXISTING DRIVE

MAINTAIN EXISTING CONCRETE APRON

REMOVE CURB FOR RAMP INSTALL

STA: 36+38.62
OFFSET: -24.48' LT

INSTALL ONE-DIRECTION RAMP (TYPE 17)

STA: 35+67.55
OFFSET: -14.53' LT

STA: 35+60.48
OFFSET: -14.05' LT

STA: 36+29.62
OFFSET: -24.50' LT

RELOCATE EXISTING LIGHTS

REMOVE CURB FOR RAMP INSTALL

STA: 36+62.56
OFFSET: -23.44' LT

INSTALL ONE-DIRECTION RAMP (TYPE 17)

STA: 36+71.25
OFFSET: -23.21' LT

REMOVE AND DISPOSE EXISTING VEGETATION

PROTECT EXISTING UTILITY POLE

32+00
PT 31+93.08
N84° 23' 09.91"E
58.0'
PC 32+51.03
PT 32+70.83
33+00
34+00
N82° 52' 24.33"E
383.0'
35+00
36+00
PC 36+53.86
PT 36+75.53
37+00

SHRUB ROAD

122
N/F
SHORETTE ANDREW & JENNIFER J.

130
N/F
CARTER, LAURIE A.

142
N/F
KANE, MARGARET M.

152
N/F
SOUTHWARD STEPHEN

162
N/F
SAVAGE KEVIN & AMANDA

172
N/F
VANASSE GILBERT J. & SHARON L.

18

HER M. &
NA L.

LLAN

KEY PLAN

SCALE: 1" = 1000'

NOTES

1. PROTECT ELEMENTS IN CONTRACT LIMITS NOT TO BE REMOVED AND DISPOSED
2. ALL BRANCHES OF TREES EXTENDING WITHIN THE ROADWAY SHALL BE TRIMMED AS DIRECTED TO PROVIDE A 16-FOOT MINIMUM VERTICAL CLEARANCE INCLUDING SELECTIVE TRIMMING OF SUCH TREES AS DIRECTED.
3. RESTORE ALL DISTURBED EXISTING DRIVES UP TO THE EDGE OF ROW

LEGEND

MATERIAL TO BE REMOVED

40 20 0 20 40
SCALE IN FEET

REV.	DATE	REVISION DESCRIPTION	SHEET NO.	PLOTTED DATE:

DRAFTER: TB
DESIGNER: ML
CHECKED BY: MR
APPROVED BY: RG


ENGINEER:
AI Engineers
919 MIDDLE STREET
MIDDLETOWN, CT 06457
FILENAME: SP-102 SITE PLAN - 3.DWG

SIGNATURE/ BLOCK:

PROJECT TITLE:
CITY OF BRISTOL
INSTALLATION OF SIDEWALKS AT SHRUB ROAD

TOWN: **BRISTOL, CT**
DRAWING TITLE: **SITE PLAN - 3**

PROJECT NO. **3401**
DRAWING NO. **CP-102**
SHEET NO.

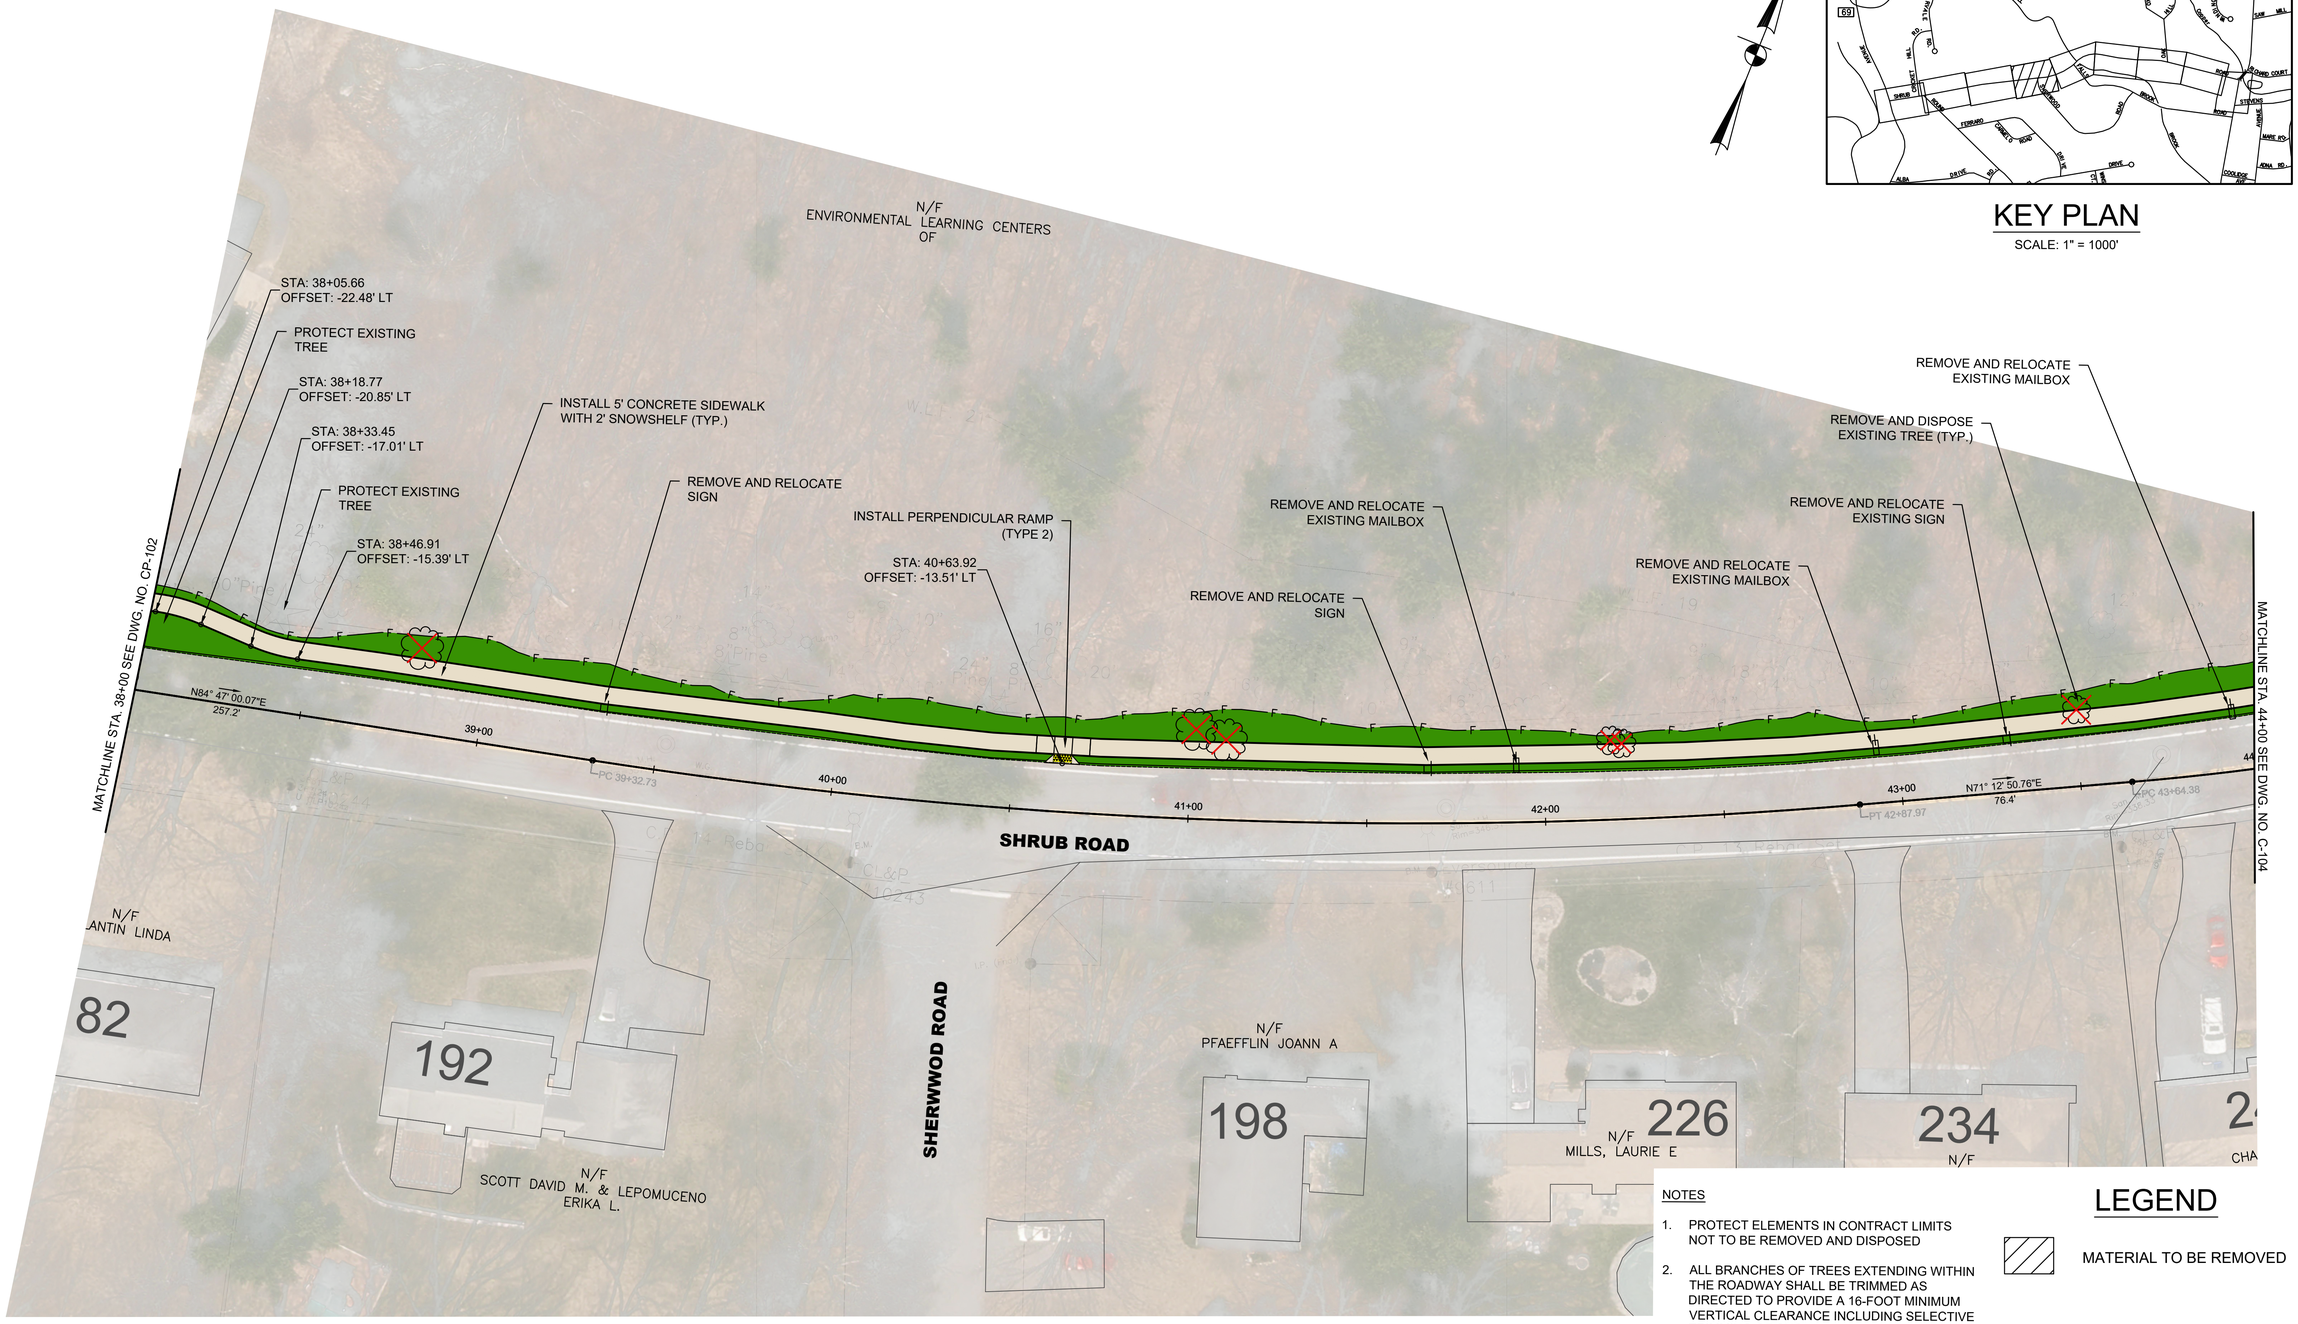

KEY PLAN

SCALE: 1" = 1000'

NOTES

1. PROTECT ELEMENTS IN CONTRACT LIMITS NOT TO BE REMOVED AND DISPOSED
2. ALL BRANCHES OF TREES EXTENDING WITHIN THE ROADWAY SHALL BE TRIMMED AS DIRECTED TO PROVIDE A 16-FOOT MINIMUM VERTICAL CLEARANCE INCLUDING SELECTIVE TRIMMING OF SUCH TREES AS DIRECTED.
3. RESTORE ALL DISTURBED EXISTING DRIVES UP TO THE EDGE OF ROW

LEGEND

MATERIAL TO BE REMOVED

40 20 0 20 40

SCALE IN FEET

REV.	DATE	REVISION DESCRIPTION	SHEET NO.	PLOTTED DATE:

DRAFTER: TB
DESIGNER: ML
CHECKED BY: MR
APPROVED BY: RG


ENGINEER:
AI Engineers
919 MIDDLE STREET
MIDDLETOWN, CT 06457
FILENAME: SP-103 SITE PLAN – 4.DWG

SIGNATURE/ BLOCK:

PROJECT TITLE:
CITY OF BRISTOL
INSTALLATION OF SIDEWALKS AT SHRUB ROAD

TOWN: **BRISTOL, CT**
DRAWING TITLE: **SITE PLAN - 4**

PROJECT NO. **3401**
DRAWING NO. **CP-103**
SHEET NO.

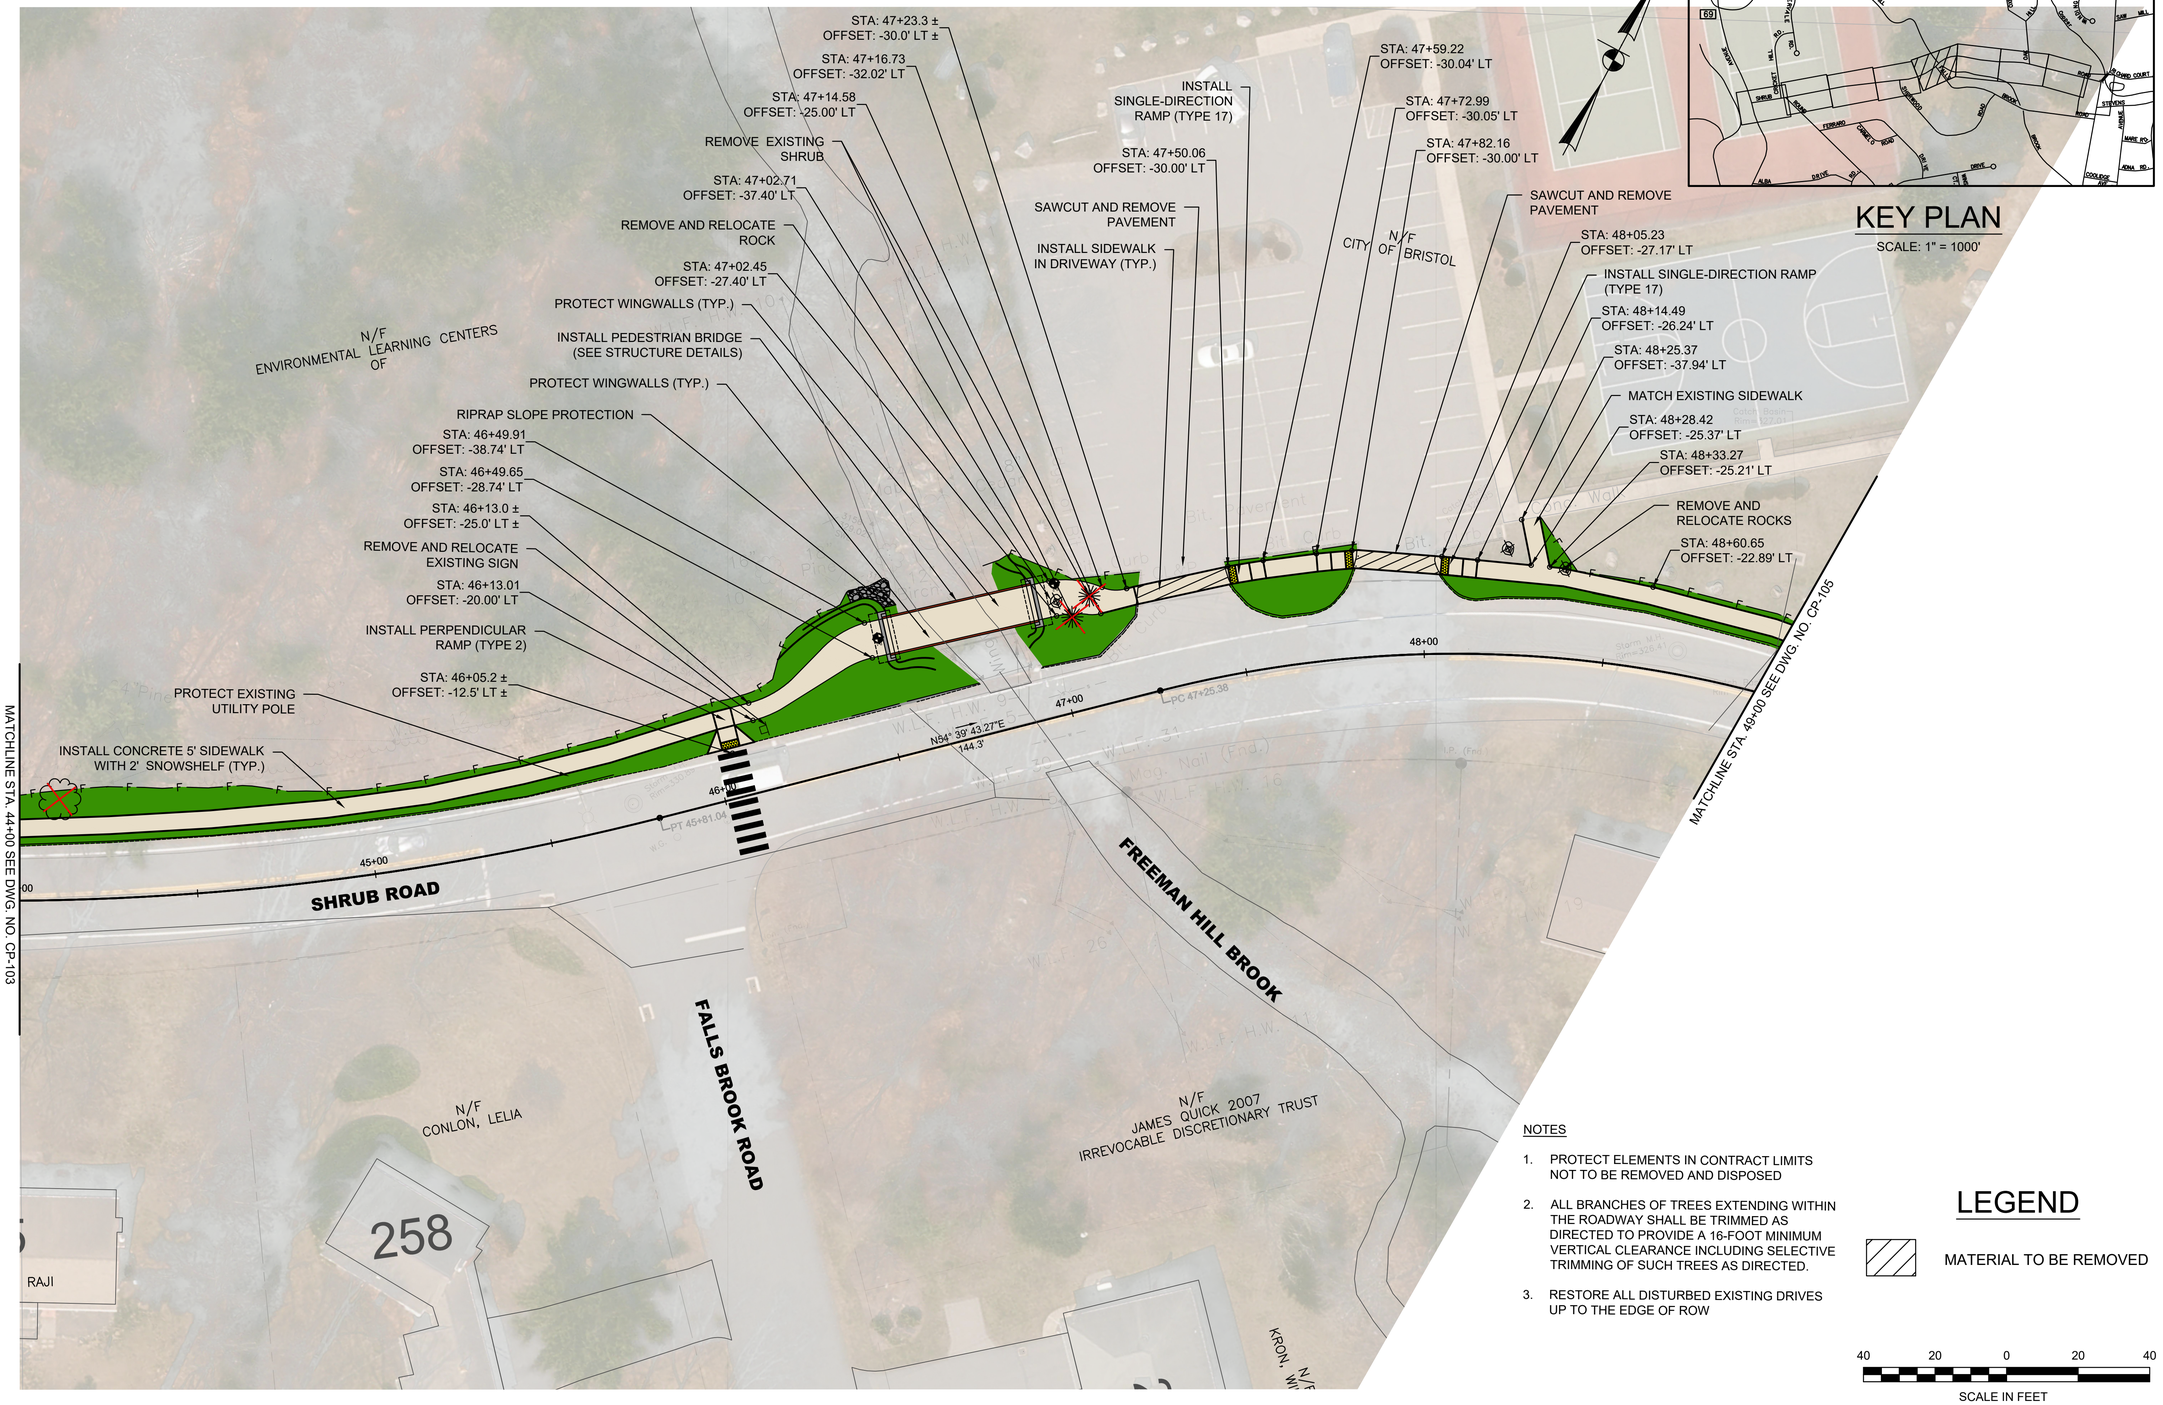

KEY PLAN

SCALE: 1" = 1000'

NOTES

1. PROTECT ELEMENTS IN CONTRACT LIMITS NOT TO BE REMOVED AND DISPOSED
2. ALL BRANCHES OF TREES EXTENDING WITHIN THE ROADWAY SHALL BE TRIMMED AS DIRECTED TO PROVIDE A 16-FOOT MINIMUM VERTICAL CLEARANCE INCLUDING SELECTIVE TRIMMING OF SUCH TREES AS DIRECTED.
3. RESTORE ALL DISTURBED EXISTING DRIVES UP TO THE EDGE OF ROW

LEGEND

MATERIAL TO BE REMOVED

40 20 0 20 40

SCALE IN FEET

REV.	DATE	REVISION DESCRIPTION	SHEET NO.	PLOTTED DATE:

DRAFTER: TB
DESIGNER: ML
CHECKED BY: MR
APPROVED BY: RG

ENGINEER:
AI Engineers
919 MIDDLE STREET
MIDDLETOWN, CT 06457

FILENAME: SP-104 SITE PLAN - 5.DWG


SIGNATURE/ BLOCK:

PROJECT TITLE:
CITY OF BRISTOL
INSTALLATION OF SIDEWALKS AT SHRUB ROAD

TOWN: **BRISTOL, CT**

DRAWING TITLE: **SITE PLAN - 5**

PROJECT NO. **3401**
DRAWING NO. **CP-104**
SHEET NO.

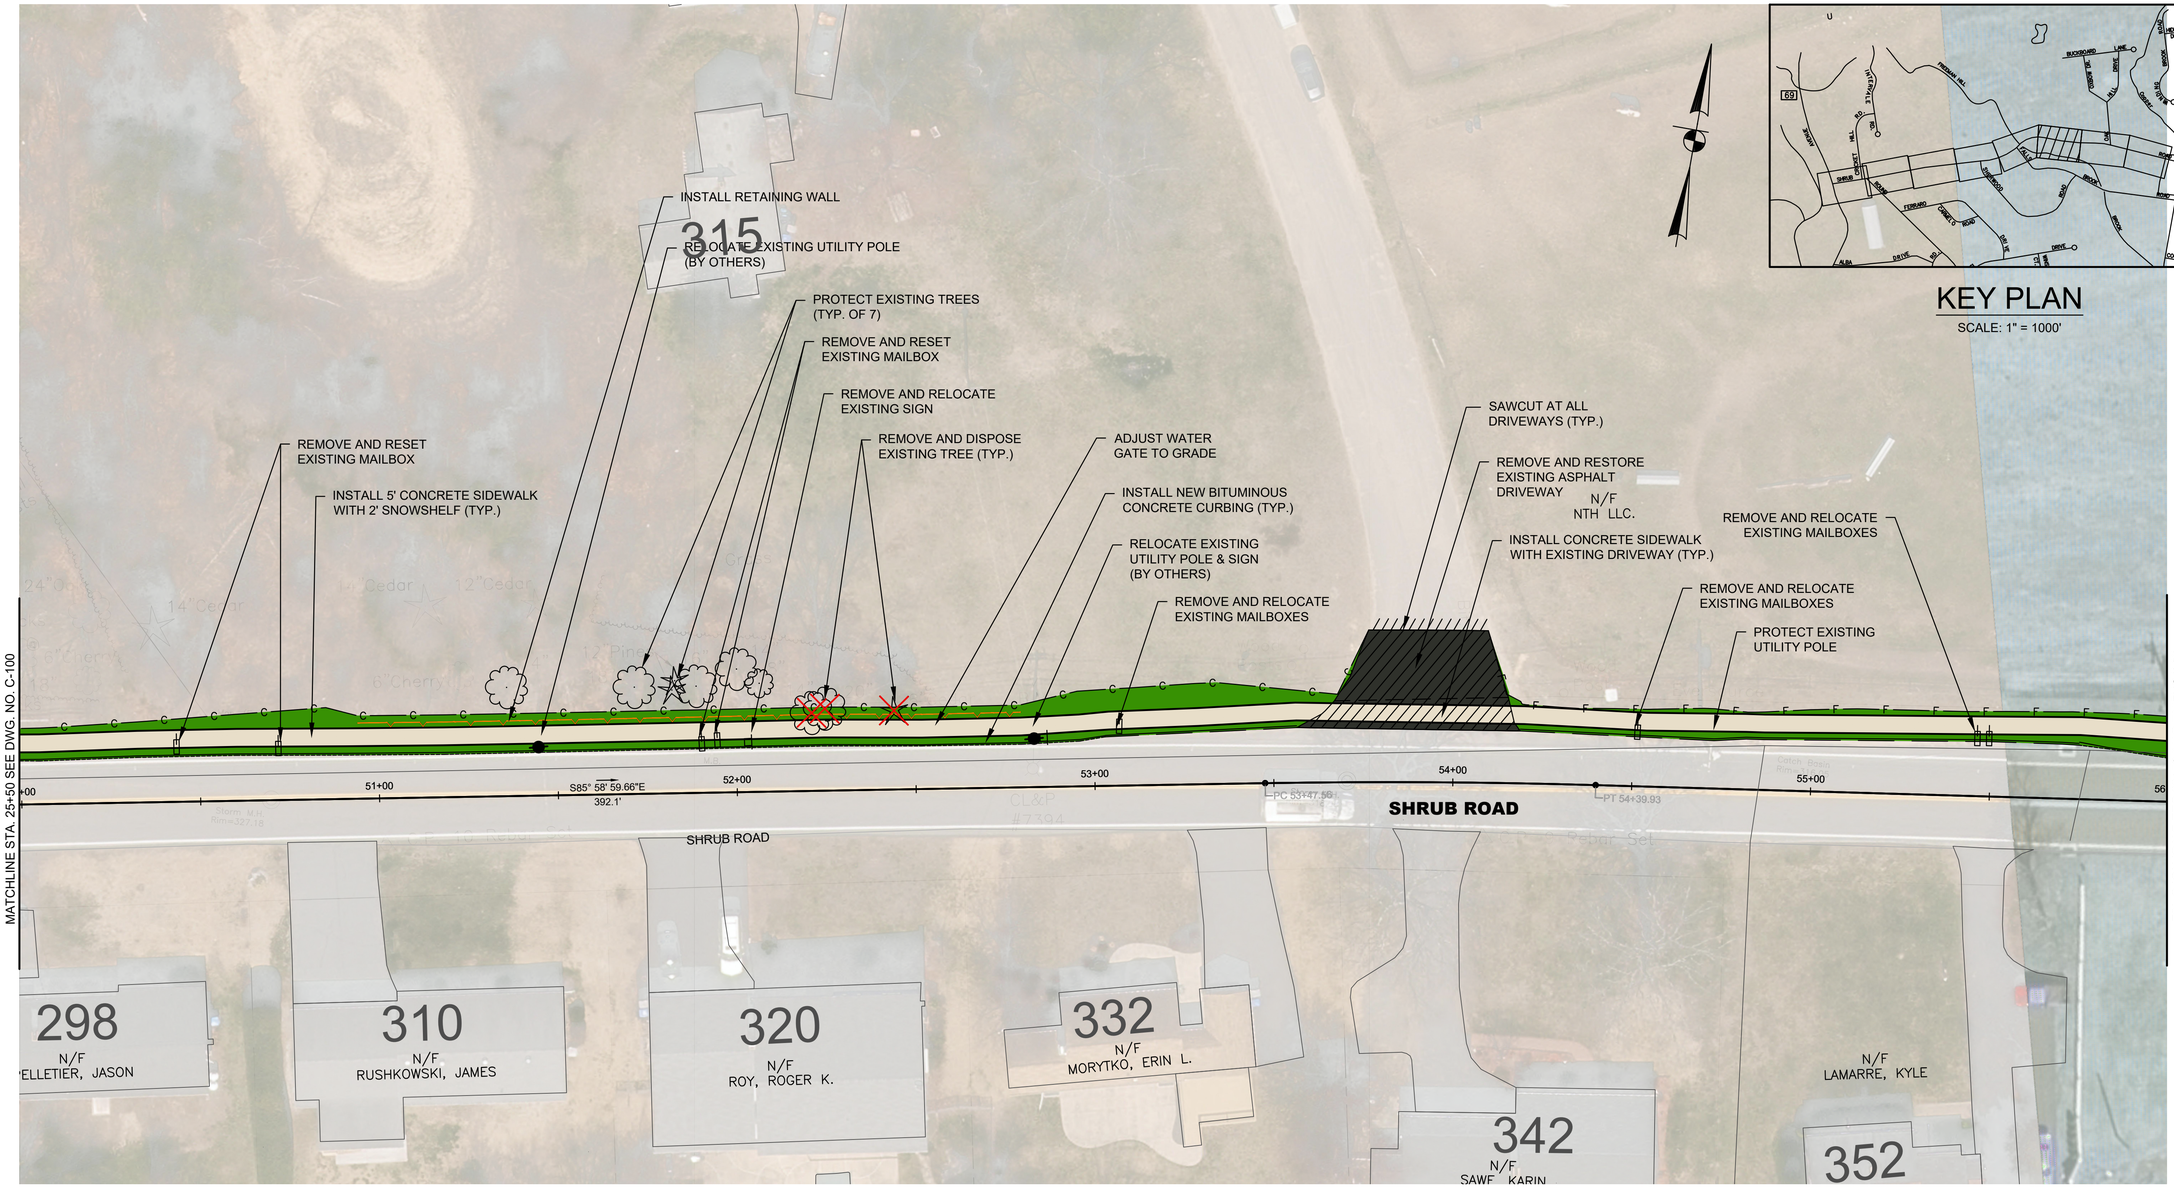

KEY PLAN

SCALE: 1" = 1000'

NOTES

1. PROTECT ELEMENTS IN CONTRACT LIMITS NOT TO BE REMOVED AND DISPOSED
2. ALL BRANCHES OF TREES EXTENDING WITHIN THE ROADWAY SHALL BE TRIMMED AS DIRECTED TO PROVIDE A 16-FOOT MINIMUM VERTICAL CLEARANCE INCLUDING SELECTIVE TRIMMING OF SUCH TREES AS DIRECTED.
3. RESTORE ALL DISTURBED EXISTING DRIVES UP TO THE EDGE OF ROW

LEGEND

MATERIAL TO BE REMOVED

40 20 0 20 40

SCALE IN FEET

REV.	DATE	REVISION DESCRIPTION	SHEET NO.	PLOTTED DATE:

DRAFTER: TB
DESIGNER: ML
CHECKED BY: MR
APPROVED BY: RG


ENGINEER: AI Engineers
919 MIDDLE STREET
MIDDLETOWN, CT 06457
FILENAME: SP-105 SITE PLAN - 6.DWG

SIGNATURE/ BLOCK:

PROJECT TITLE:
CITY OF BRISTOL
INSTALLATION OF SIDEWALKS AT SHRUB ROAD


TOWN: **BRISTOL, CT**
DRAWING TITLE: **SITE PLAN - 6**

PROJECT NO. **3401**
DRAWING NO. **CP-105**
SHEET NO.

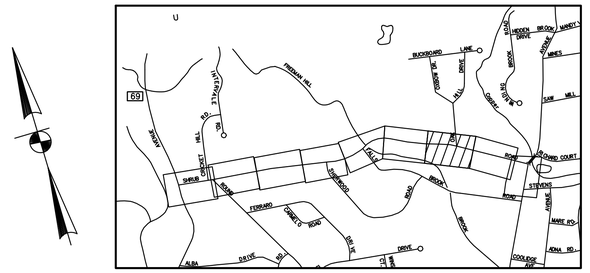

KEY PLAN

SCALE: 1" = 1000'

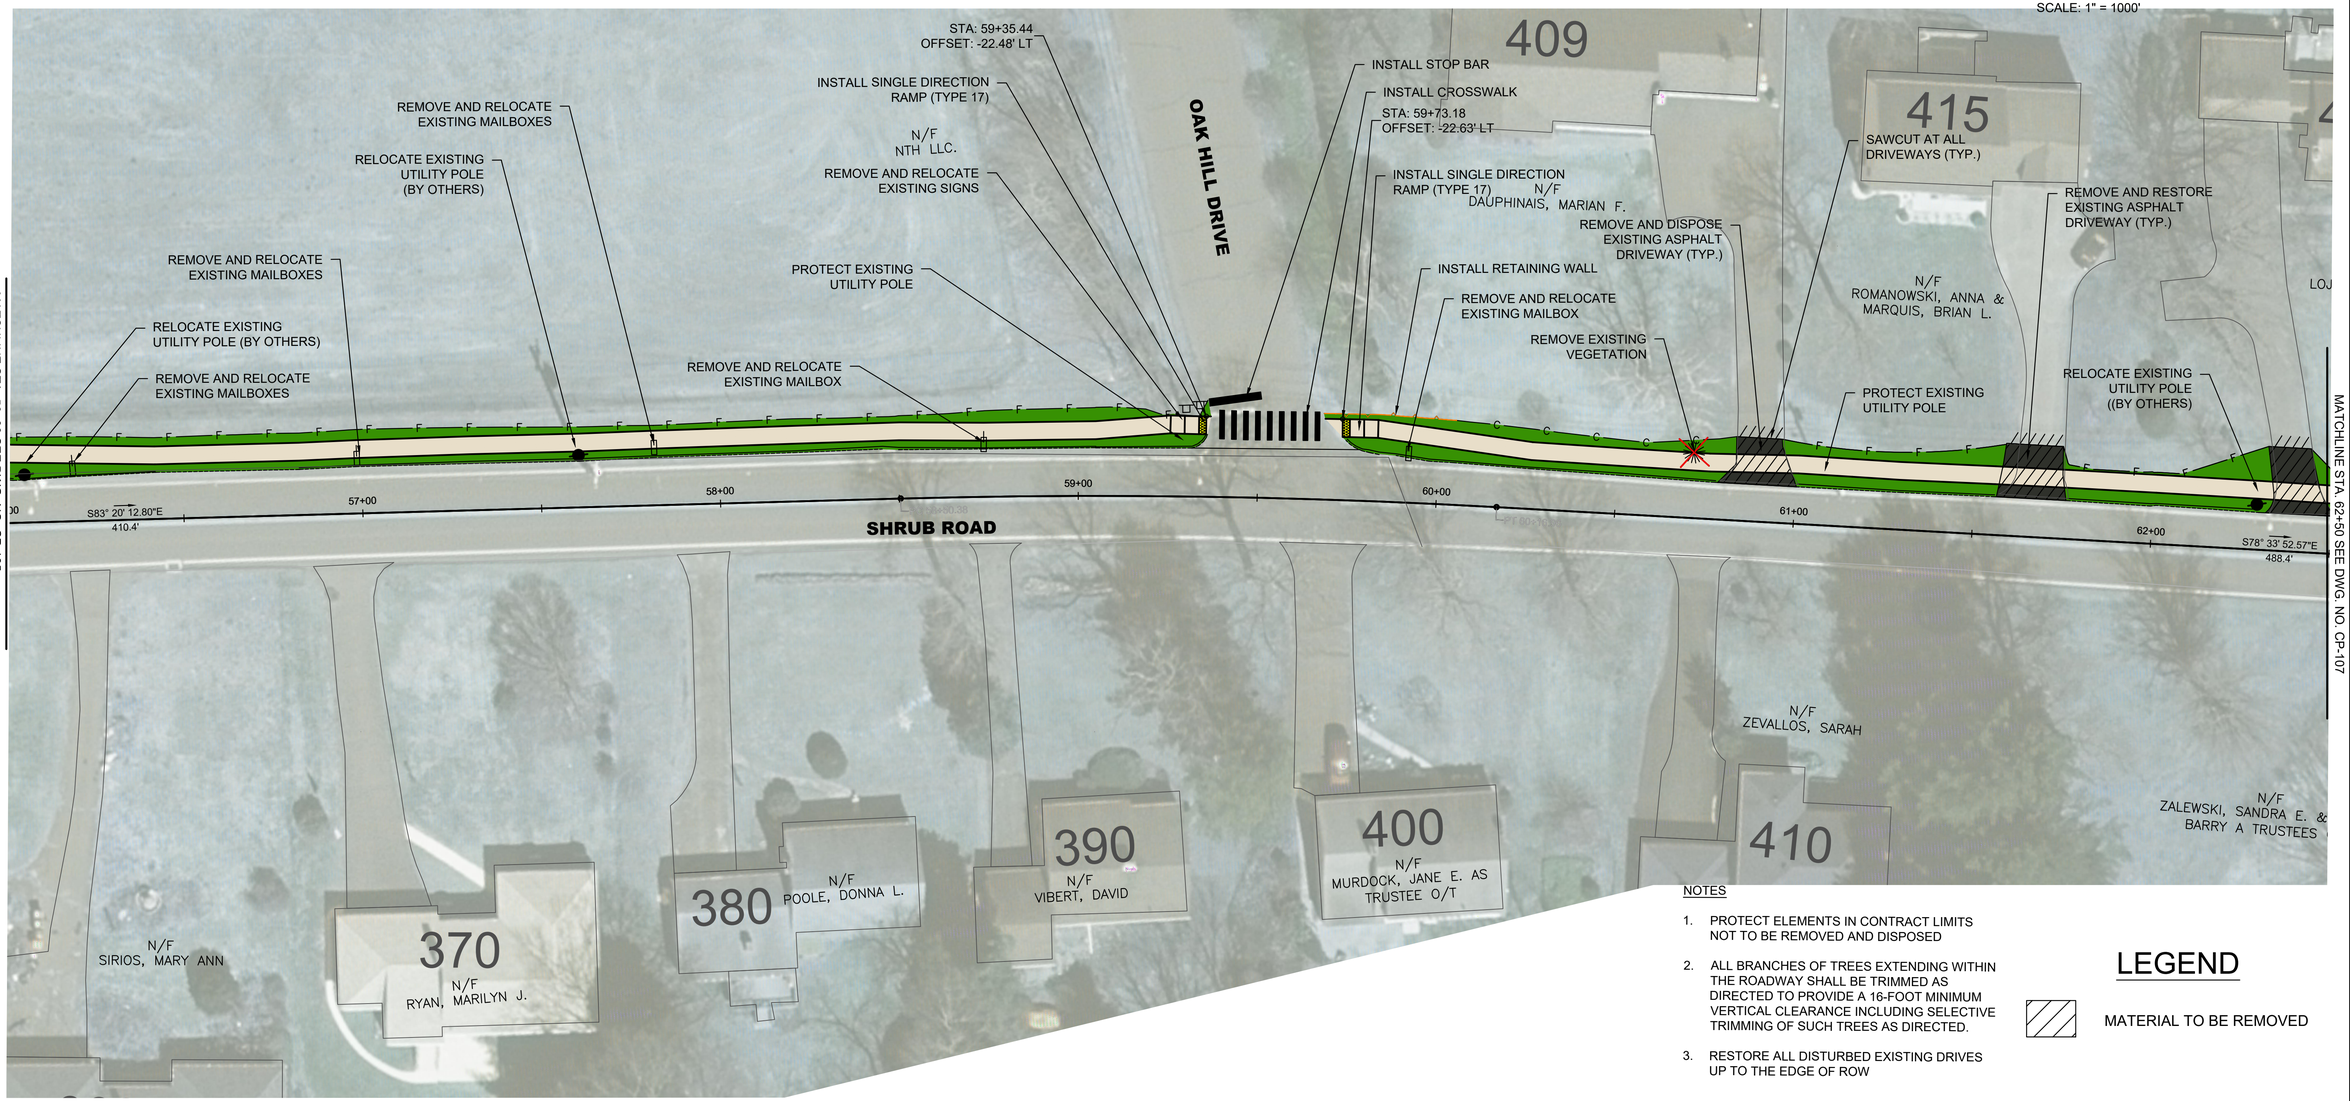

NOTES

1. PROTECT ELEMENTS IN CONTRACT LIMITS NOT TO BE REMOVED AND DISPOSED
2. ALL BRANCHES OF TREES EXTENDING WITHIN THE ROADWAY SHALL BE TRIMMED AS DIRECTED TO PROVIDE A 16-FOOT MINIMUM VERTICAL CLEARANCE INCLUDING SELECTIVE TRIMMING OF SUCH TREES AS DIRECTED.
3. RESTORE ALL DISTURBED EXISTING DRIVES UP TO THE EDGE OF ROW

LEGEND

MATERIAL TO BE REMOVED

40 20 0 20 40

SCALE IN FEET

REV.	DATE	REVISION DESCRIPTION	SHEET NO.	PLOTTED DATE:

DRAFTER: TB
DESIGNER: ML
CHECKED BY: MR
APPROVED BY: RG


ENGINEER:
AI Engineers
919 MIDDLE STREET
MIDDLETOWN, CT 06457
FILENAME: SP-106 SITE PLAN - 7.DWG

SIGNATURE/ BLOCK:

PROJECT TITLE:
CITY OF BRISTOL
INSTALLATION OF SIDEWALKS AT SHRUB ROAD


TOWN: **BRISTOL, CT**
DRAWING TITLE: **SITE PLAN - 7**

PROJECT NO. **3401**
DRAWING NO. **CP-106**
SHEET NO.

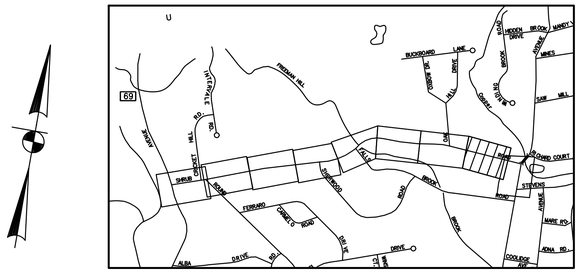

KEY PLAN

SCALE: 1" = 1000'

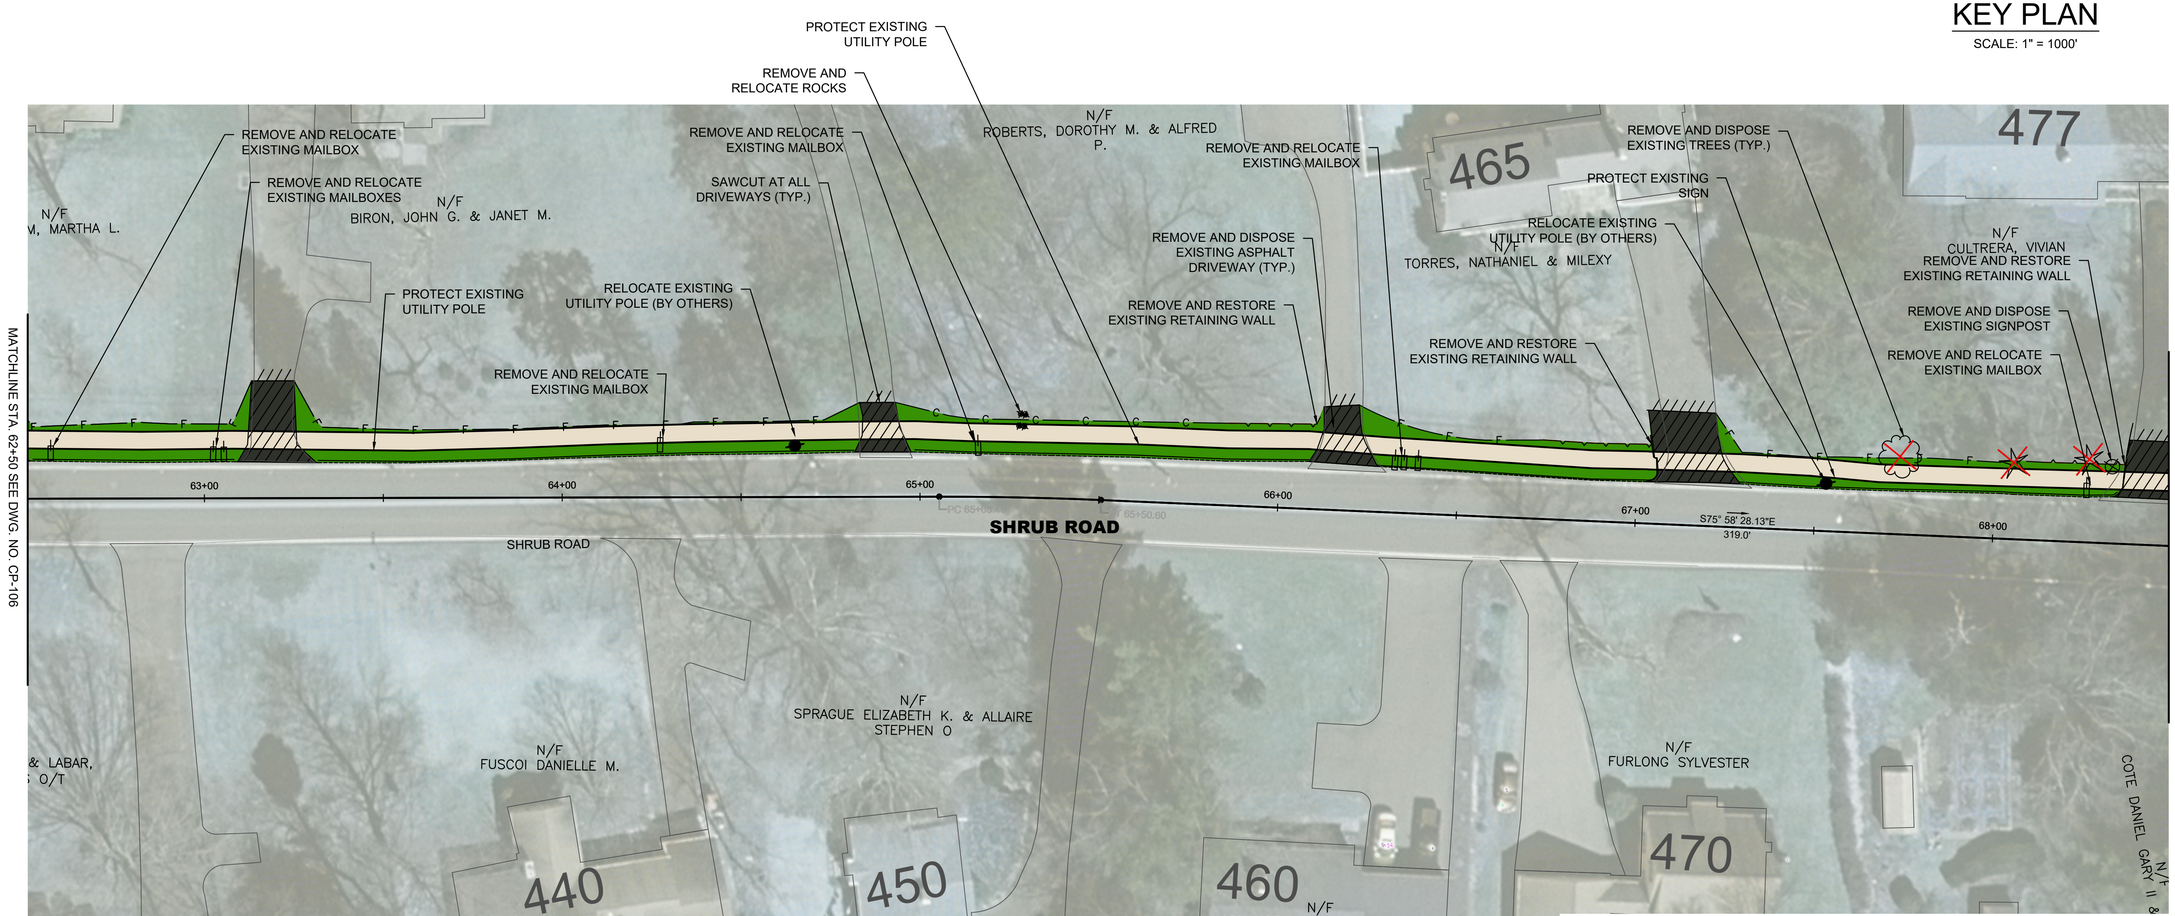

NOTES

1. PROTECT ELEMENTS IN CONTRACT LIMITS NOT TO BE REMOVED AND DISPOSED
2. ALL BRANCHES OF TREES EXTENDING WITHIN THE ROADWAY SHALL BE TRIMMED AS DIRECTED TO PROVIDE A 16-FOOT MINIMUM VERTICAL CLEARANCE INCLUDING SELECTIVE TRIMMING OF SUCH TREES AS DIRECTED.
3. RESTORE ALL DISTURBED EXISTING DRIVES UP TO THE EDGE OF ROW

LEGEND

MATERIAL TO BE REMOVED

40 20 0 20 40

SCALE IN FEET

REV.	DATE	REVISION DESCRIPTION	SHEET NO.	PLOTTED DATE:

DRAFTER: TB
DESIGNER: ML
CHECKED BY: MR
APPROVED BY: RG


ENGINEER: AI Engineers
919 MIDDLE STREET
MIDDLETOWN, CT 06457
FILENAME: SP-107 SITE PLAN - 8.DWG


SIGNATURE/ BLOCK:

PROJECT TITLE:
CITY OF BRISTOL
INSTALLATION OF SIDEWALKS AT SHRUB ROAD

TOWN: **BRISTOL, CT**
DRAWING TITLE: **SITE PLAN - 8**

PROJECT NO. **3401**
DRAWING NO. **CP-107**
SHEET NO.

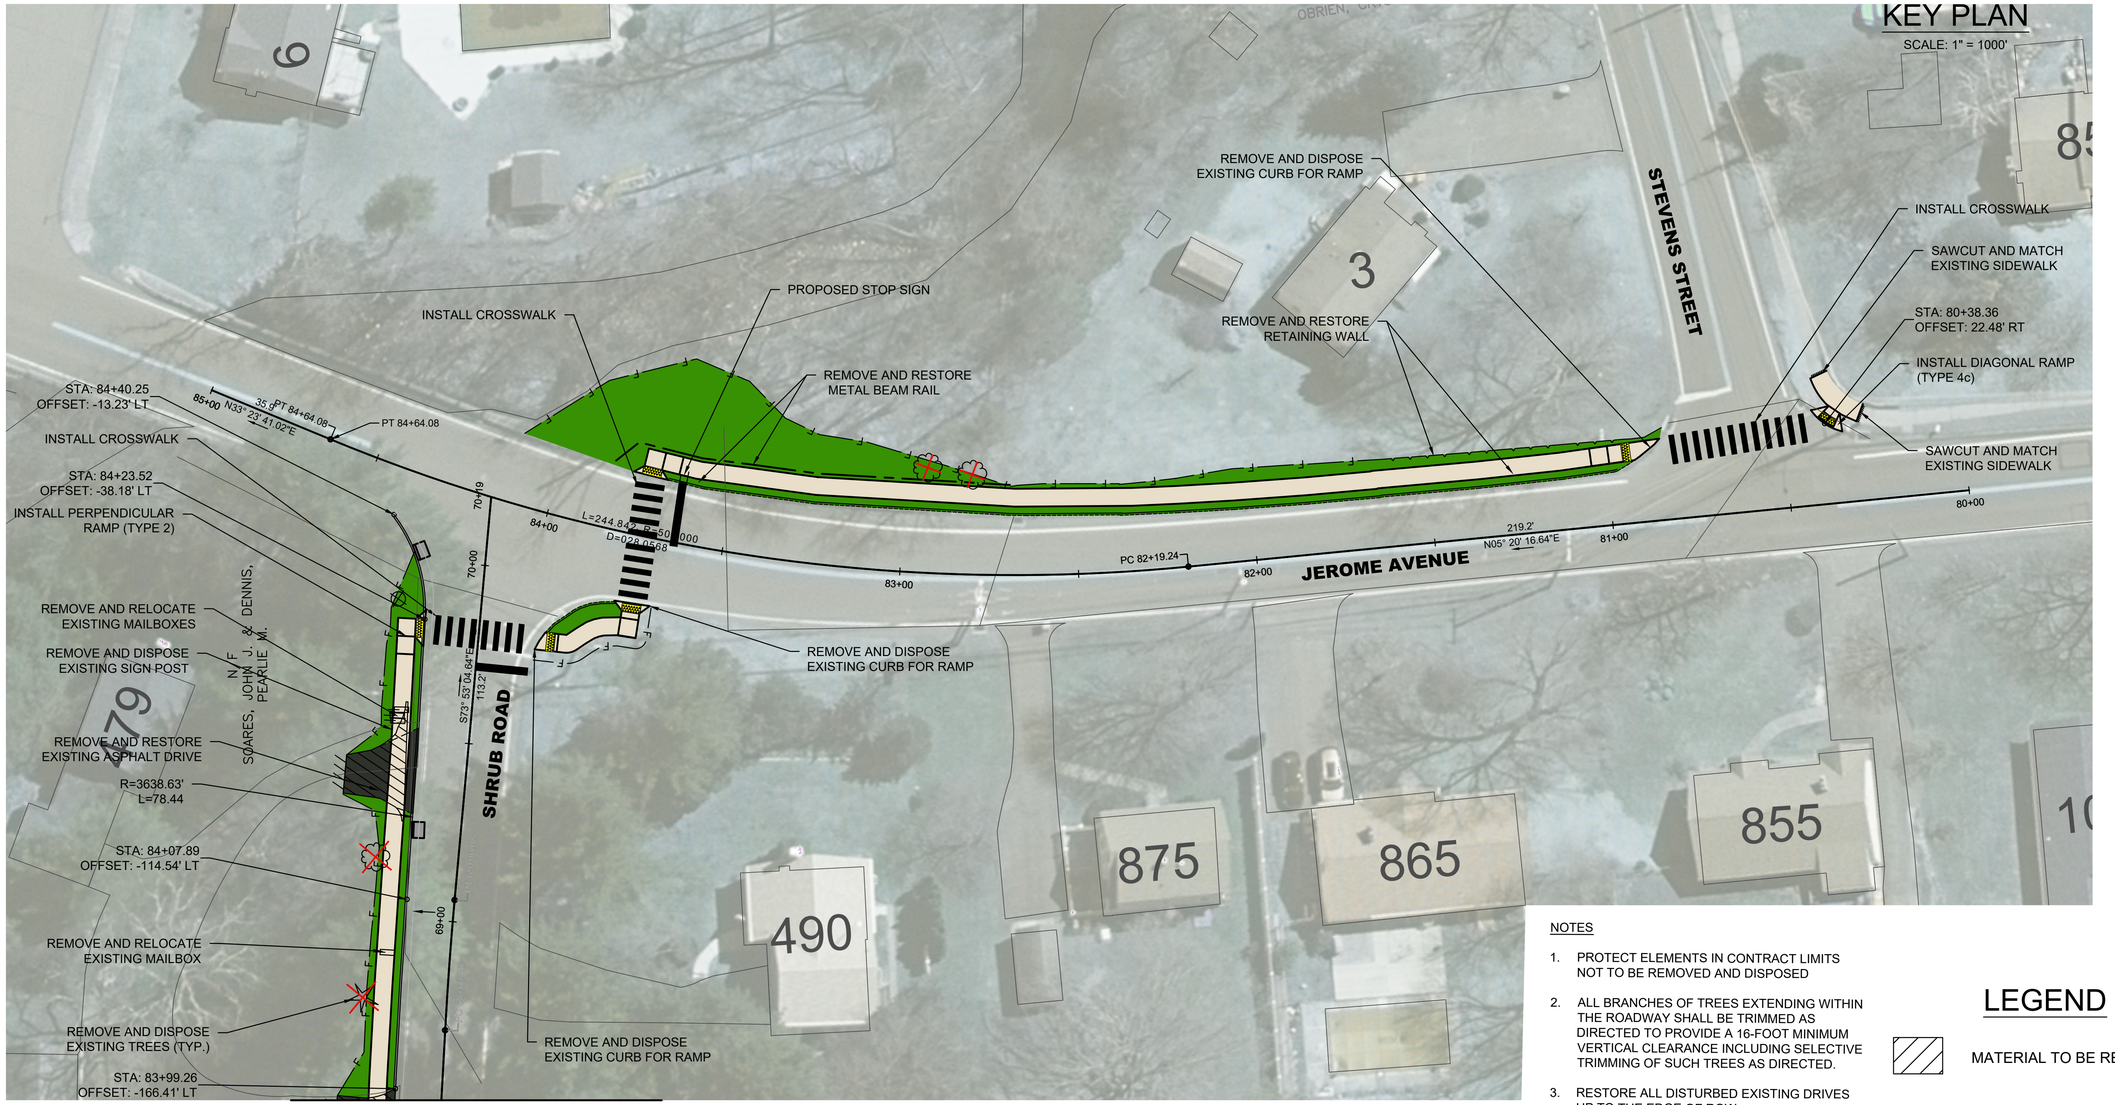

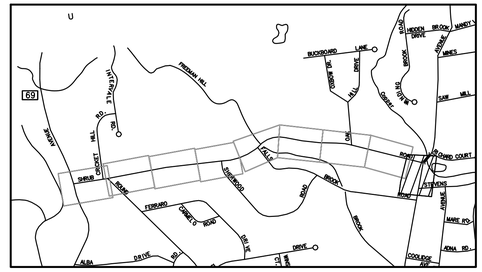
BUCKBOARD LANE
FERNAN HILL
CHERRY HILL ROAD
SHERIDAN ROAD
FERNAND
CHERRY'S ROAD
DEERWOOD
ROAD
CALVIN
ROAD
DRIVE
ROUND COURT
CLEVELAND
AVENUE
MARIE ROAD
ALBA
DRIVE
COOLIDGE
ROAD
DENA RD.
SAW MILL
MIKES
MARY'S
DRIVE
WOODEN BROOK
ROAD
ROAD
DRIVE
ROAD
ROAD
ROAD