MEMORIAL BOULEVARD SCHOOL

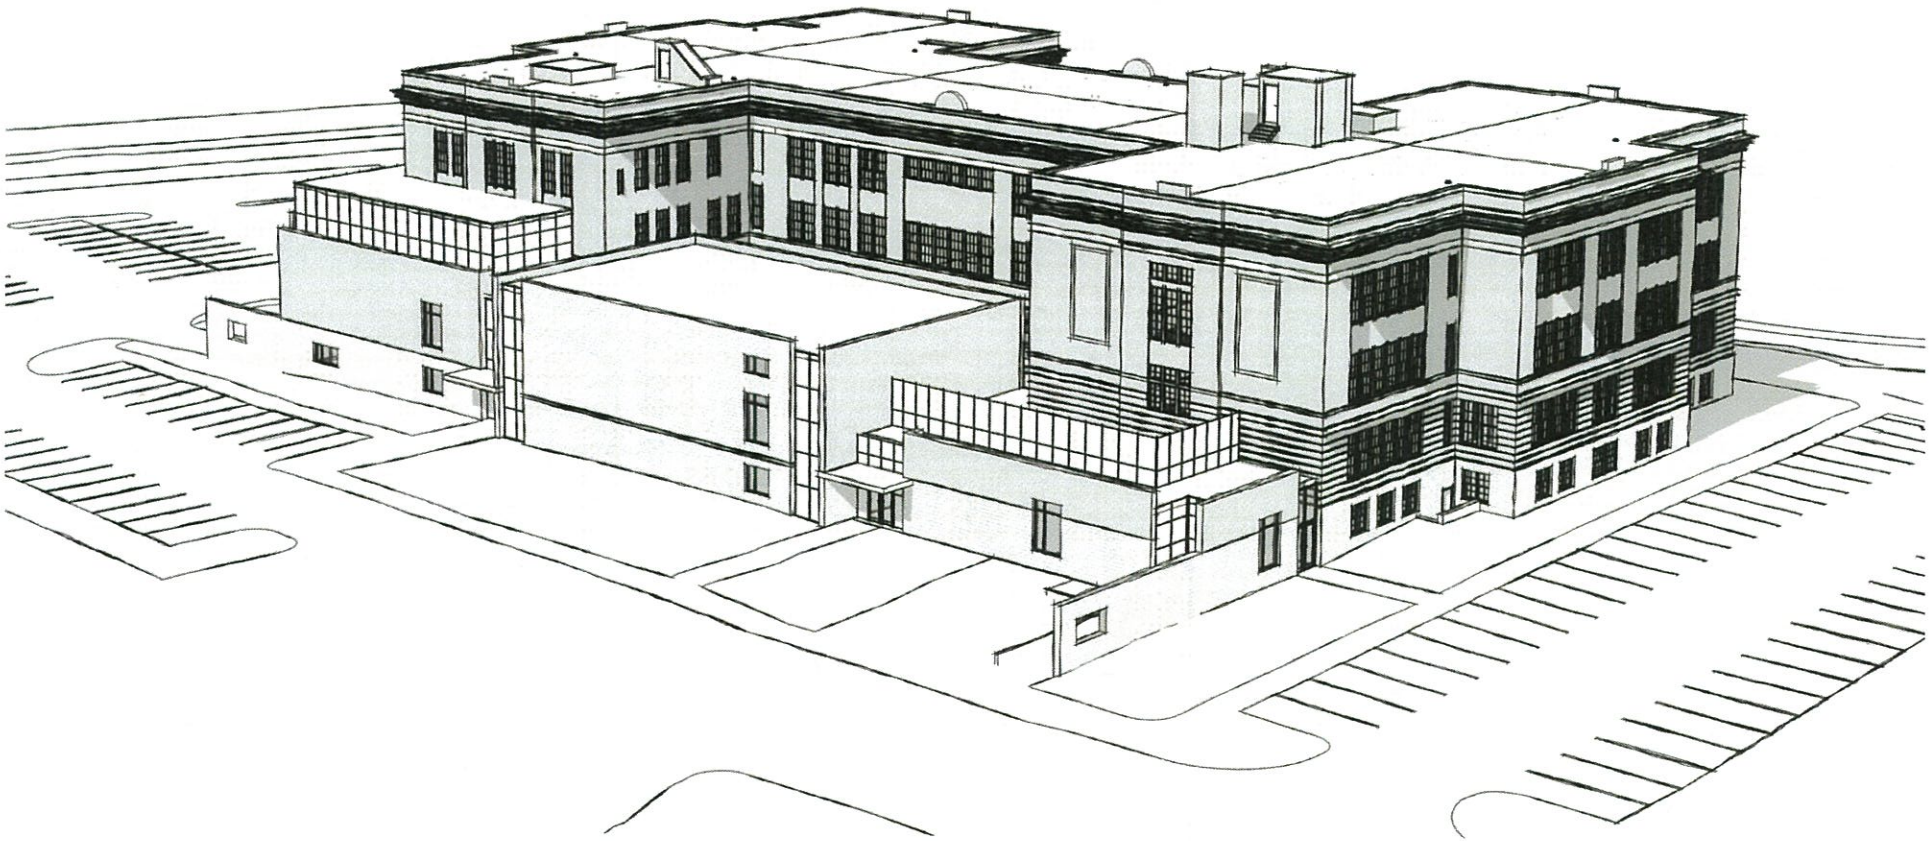

Conceptual Design Update

CONCEPT DESIGN – West Elevation

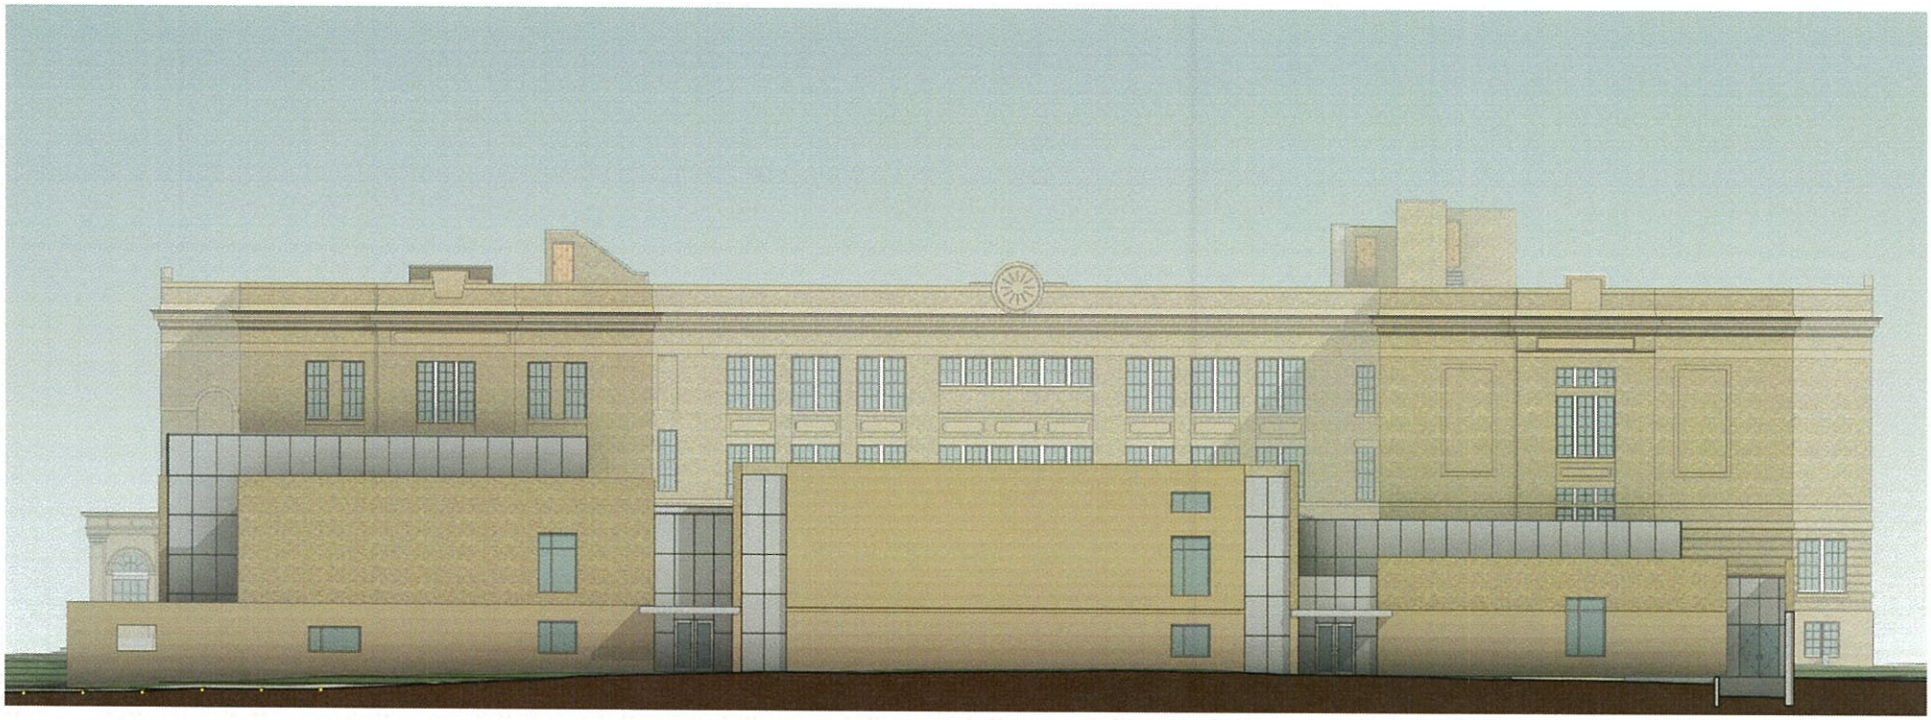

CONCEPT DESIGN – West Side Aerial

CONCEPT DESIGN – South West Corner

CONCEPT DESIGN – North West Corner

SITE PLAN –Overall

Parking: 167
w/ Barnes: 254

GROUND FLOOR & SITE

3rd Floor

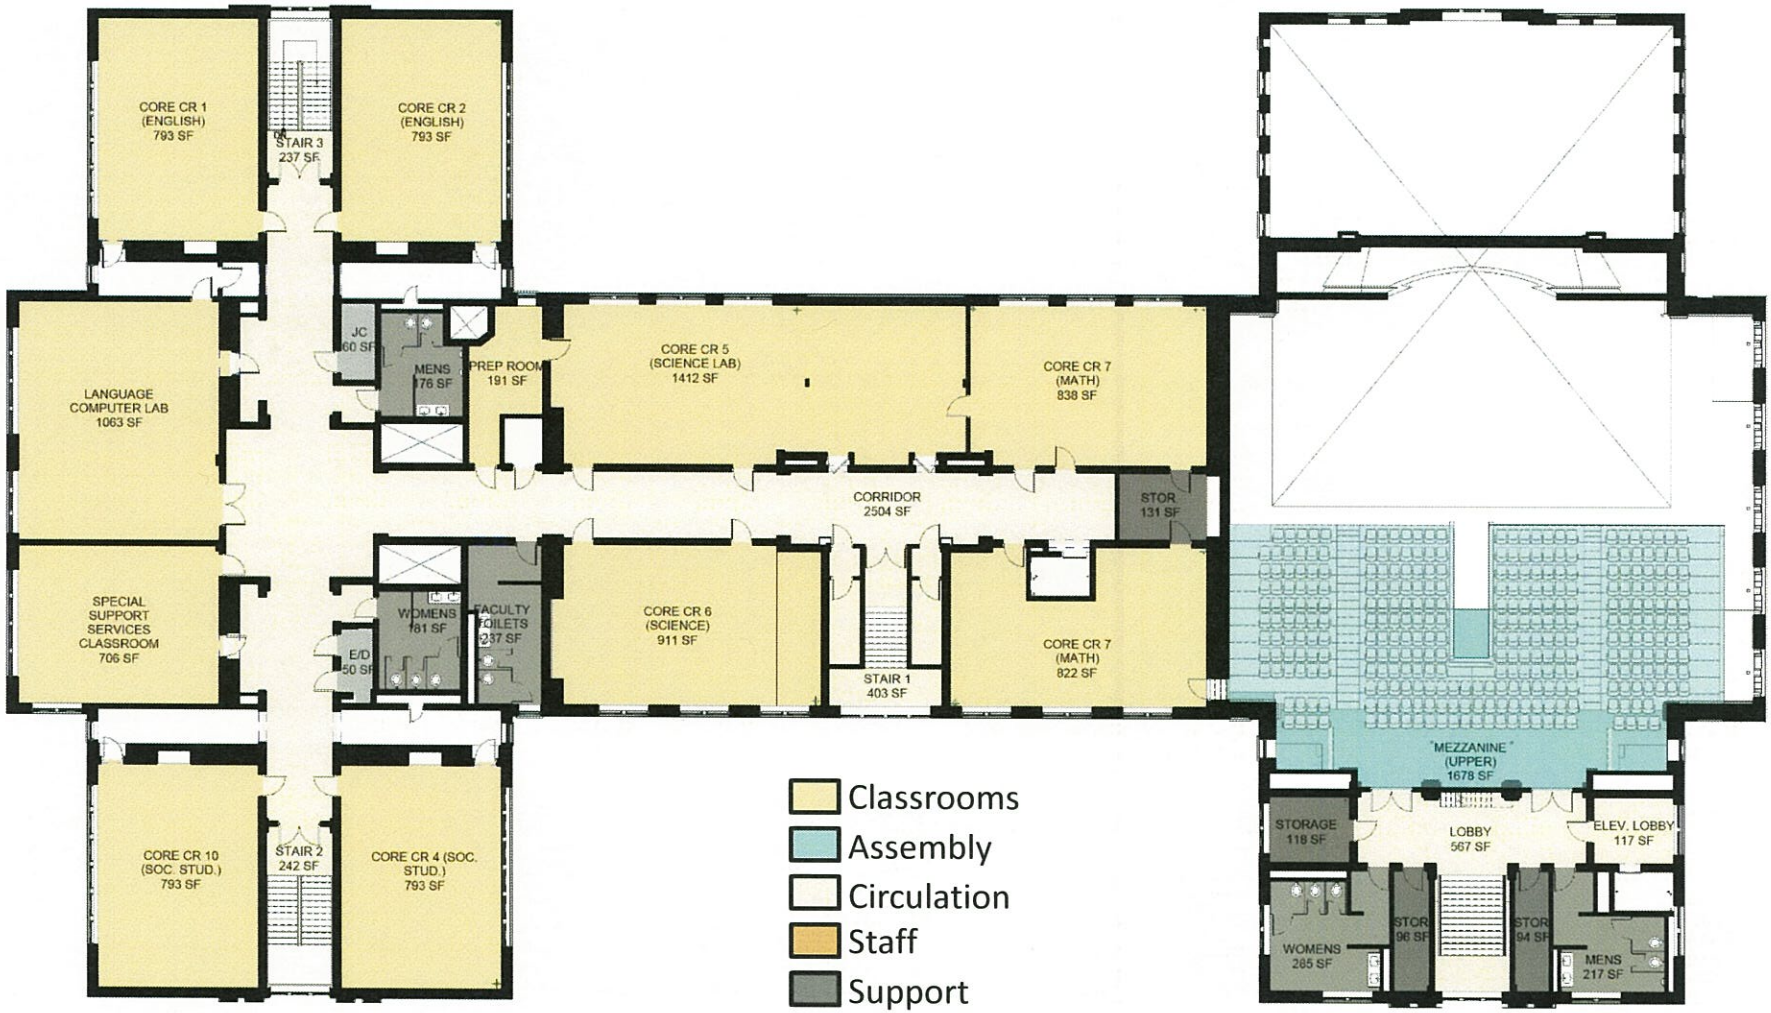
CORE CR 1 (ENGLISH) 793 SF
STAIR 3 237 SF
CORE CR 2 (ENGLISH) 793 SF
LANGUAGE COMPUTER LAB 1063 SF
JC 60 SF
MENS 176 SF
PREP ROOM 191 SF
CORE CR 5 (SCIENCE LAB) 1412 SF
CORE CR 7 (MATH) 838 SF
CORRIDOR 2504 SF
STOR 131 SF
SPECIAL SUPPORT SERVICES CLASSROOM 706 SF
WOMENS 181 SF
FACULTY TOILETS 237 SF
E/D 50 SF
CORE CR 6 (SCIENCE) 911 SF
STAIR 1 403 SF
CORE CR 7 (MATH) 822 SF
CORE CR 10 (SOC. STUD.) 793 SF
STAIR 2 242 SF
CORE CR 4 (SOC. STUD.) 793 SF
"MEZZANINE" (UPPER) 1678 SF
STORAGE 118 SF
LOBBY 567 SF
ELEV. LOBBY 117 SF
WOMENS 285 SF
STOR 96 SF
STOR 94 SF
MENS 217 SF
Classrooms
Assembly
Circulation
Staff
Support

2nd Floor

CORE CR 3 (ENGLISH 791 SF
STAIR 3 237 SF
CORE CR 9 (SOC. STUD.) 791 SF
MEDIA CENTER 1792 SF
JC 53 SF
MENS 100 SF
CORE ACADEMIC STORAGE 236 SF
CORE CR 11 (SCIENCE LAB) 1400 SF
PREP ROOM 303 SF
READING SUPPORT 251 SF
MATH SUPPORT 265 SF
STAIR 4 241 SF
MEZZANINE 2351 SF
CORRIDOR 2647 SF
WOMENS 177 SF
FACULTY TOILETS 237 SF
E/D 53 SF
CORE CR 12 (MATH 911 SF
STAIR 1 403 SF
CORE ACADEMIC OFFICE 419 SF
ELL CLASSROOM 404 SF
LOBBY / CONCESSIONS 945 SF
MEDIA STORAGE 264 SF
STAIR 2 242 SF
SPED CLASSROOM 791 SF
MEDIA CONFERENCE 384 SF
STORAGE 117 SF
STAIR LOBBY 774 SF
ELEV. LOBBY 116 SF
WOMENS 285 SF
MENS 231 SF
Classrooms
Assembly
Circulation
Staff
Support

1st Floor

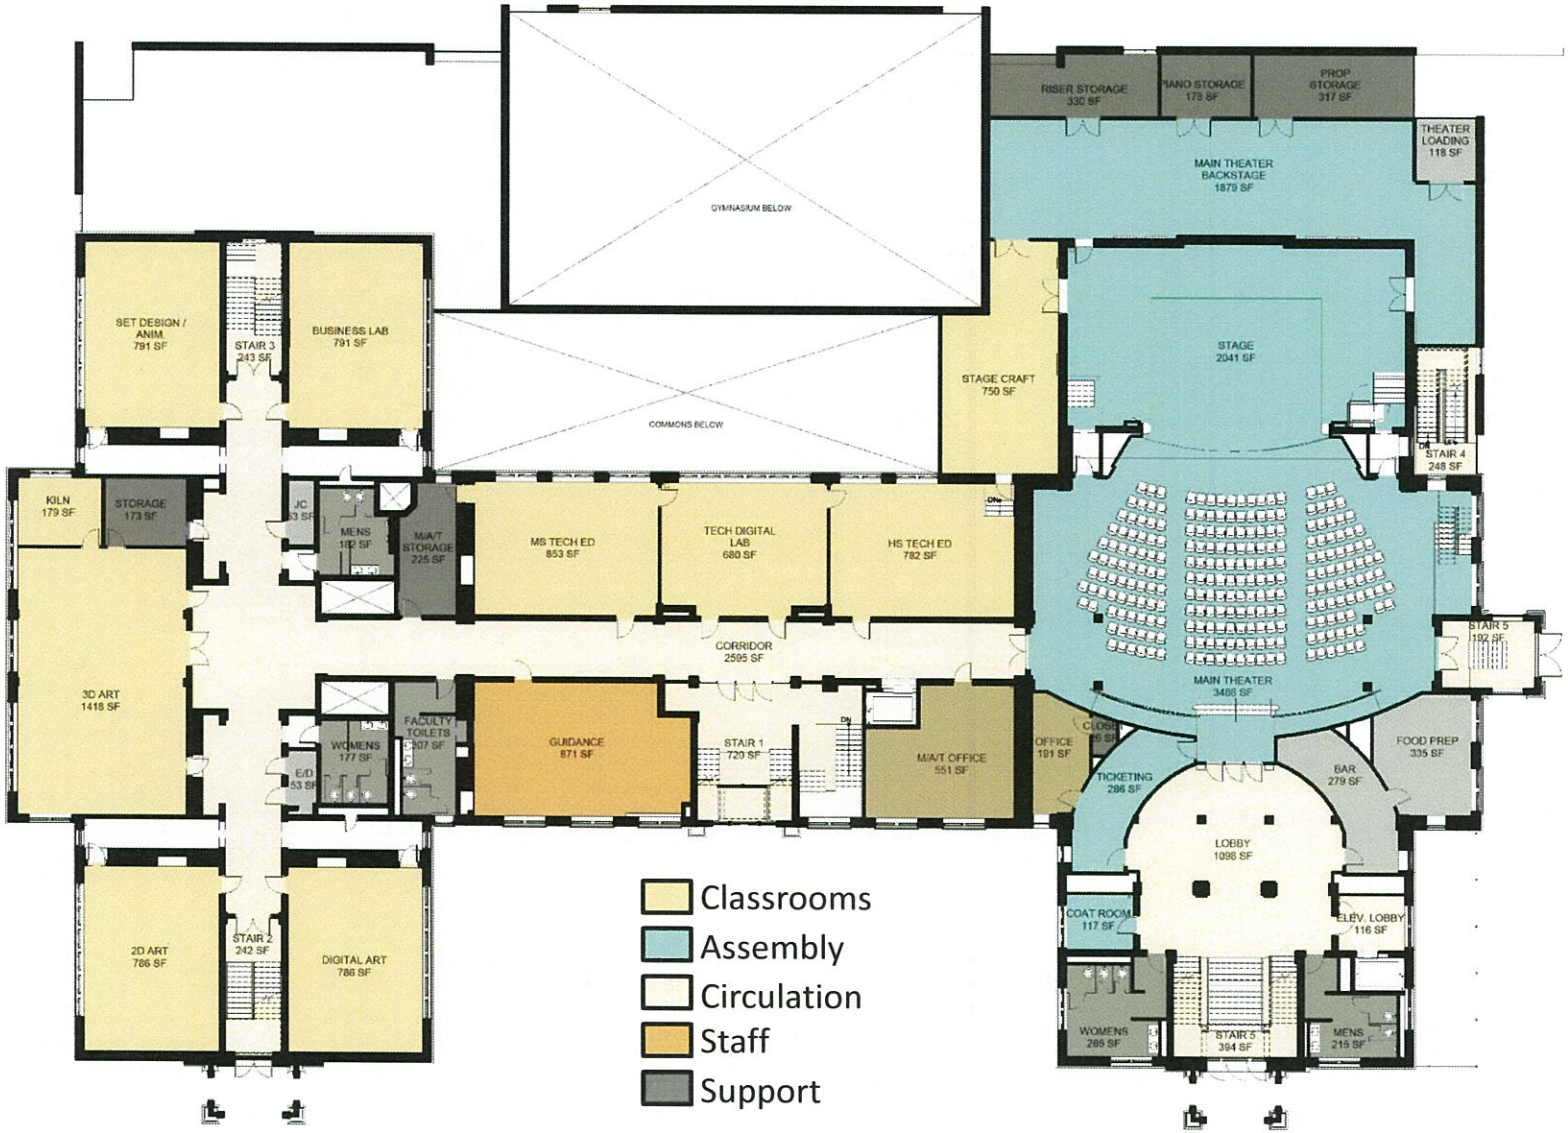
GYMNASIUM BELOW
COMMONS BELOW
RISER STORAGE 330 SF
PIANO STORAGE 178 SF
PROP STORAGE 317 SF
THEATER LOADING 118 SF
MAIN THEATER BACKSTAGE 1879 SF
STAGE 2041 SF
STAGE CRAFT 750 SF
STAIR 4 248 SF
STAIR 5 192 SF
MAIN THEATER 3486 SF
SET DESIGN / ANIM. 791 SF
STAIR 3 243 SF
BUSINESS LAB 791 SF
KILN 179 SF
STORAGE 173 SF
JC 53 SF
MENS 112 SF
M/A/T STORAGE 225 SF
MS TECH ED 853 SF
TECH DIGITAL LAB 680 SF
HS TECH ED 782 SF
CORRIDOR 2595 SF
3D ART 1418 SF
WOMENS 177 SF
E/D 53 SF
FACULTY TOILETS 207 SF
GUIDANCE 871 SF
STAIR 1 720 SF
M/A/T OFFICE 551 SF
OFFICE 191 SF
TICKETING 296 SF
BAR 279 SF
FOOD PREP 335 SF
LOBBY 1096 SF
COAT ROOM 117 SF
ELEV. LOBBY 116 SF
WOMENS 285 SF
STAIR 5 394 SF
MENS 215 SF
2D ART 786 SF
STAIR 2 242 SF
DIGITAL ART 786 SF
Classrooms
Assembly
Circulation
Staff
Support

Ground Floor

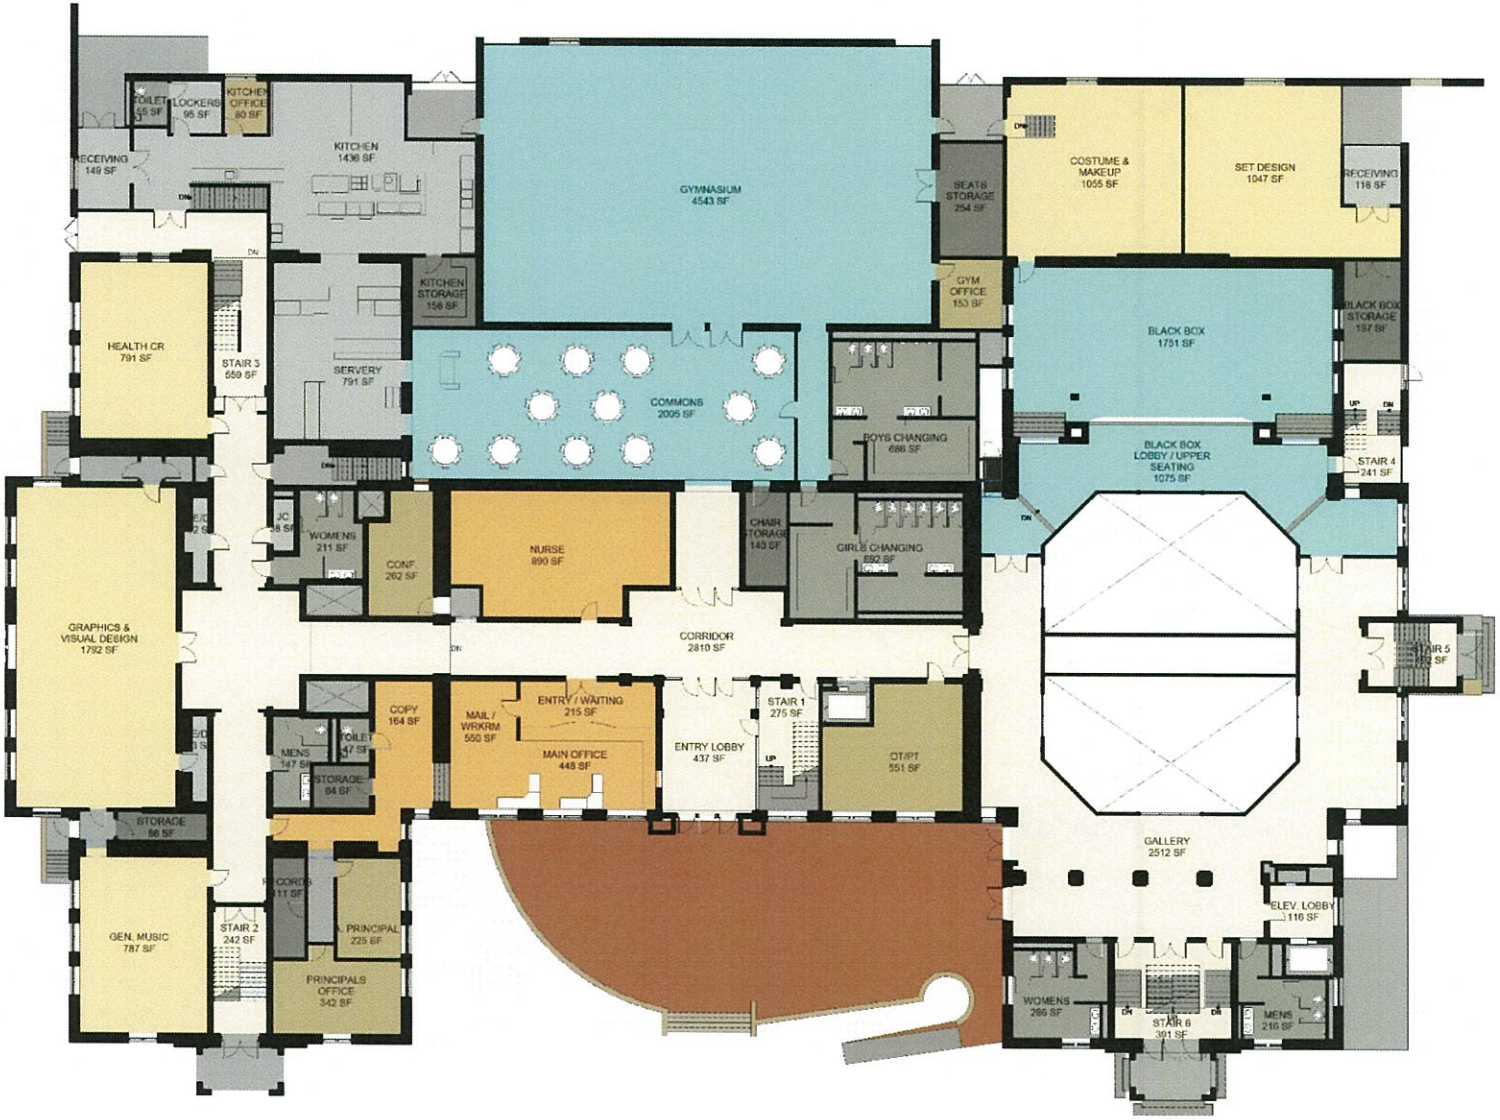

Lower Level

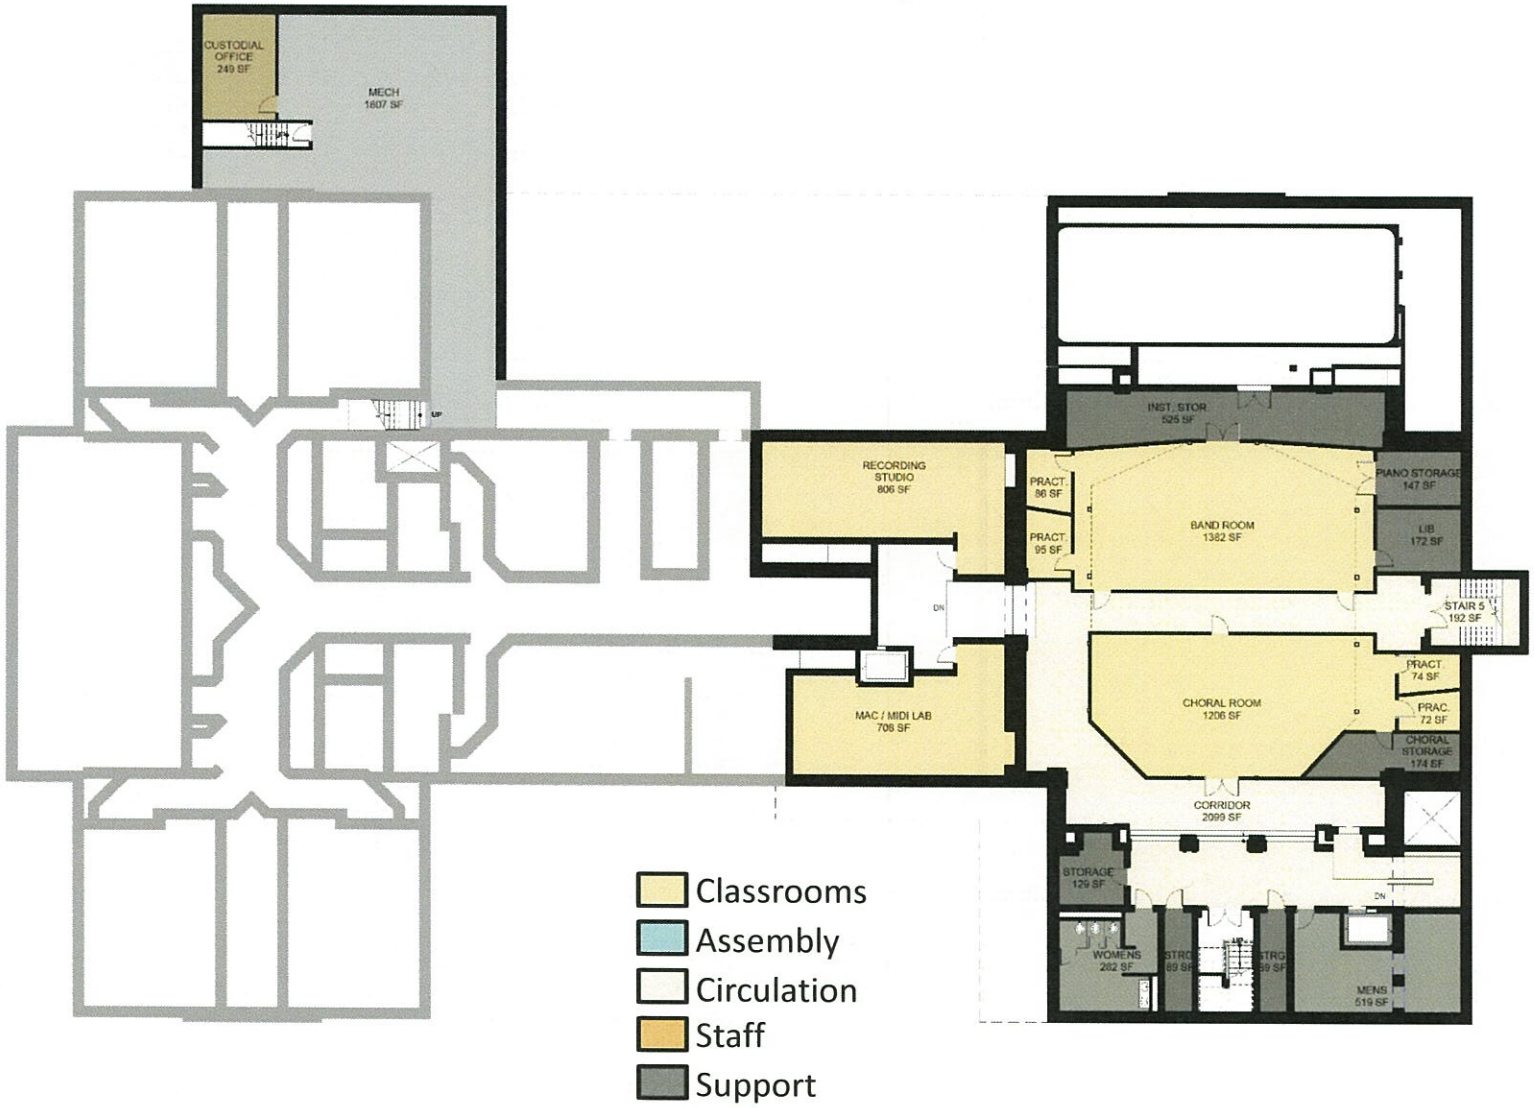
CUSTODIAL OFFICE 249 SF
MECH 1807 SF
UP
RECORDING STUDIO 806 SF
DN
MAC / MIDI LAB 706 SF
INST. STOR 525 SF
PRACT. 86 SF
PRACT. 95 SF
BAND ROOM 1382 SF
PIANO STORAGE 147 SF
LIB 172 SF
STAIR 5 192 SF
PRACT. 74 SF
PRAC. 72 SF
CHORAL ROOM 1206 SF
CHORAL STORAGE 174 SF
CORRIDOR 2099 SF
STORAGE 129 SF
DN
WOMENS 282 SF
MENS 519 SF
Classrooms
Assembly
Circulation
Staff
Support

Stage/Gym/Classroom Section

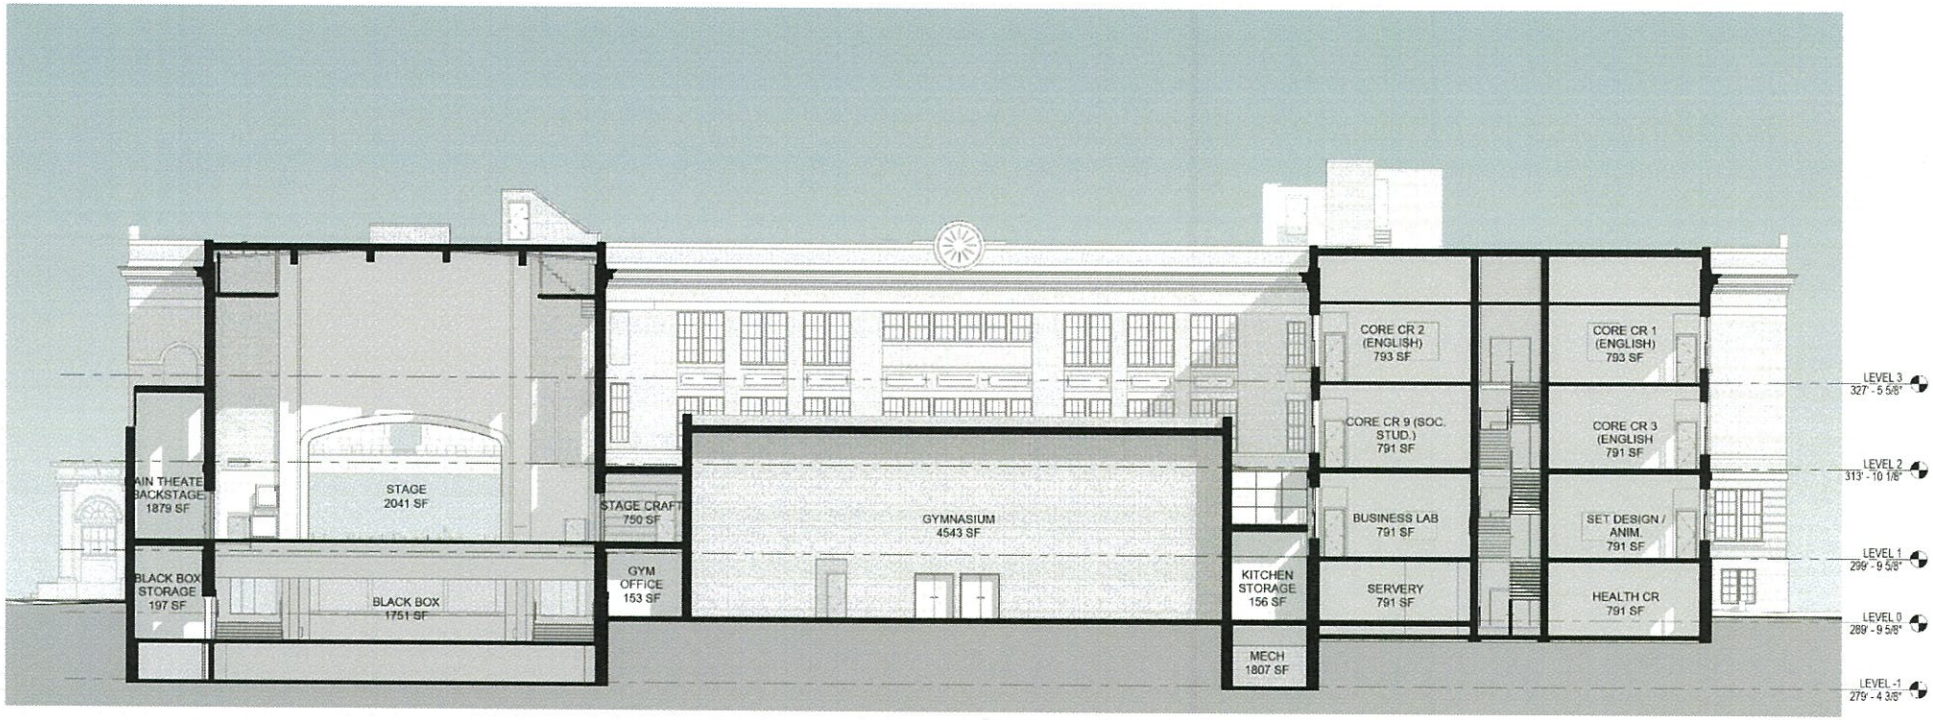

Auditorium Section

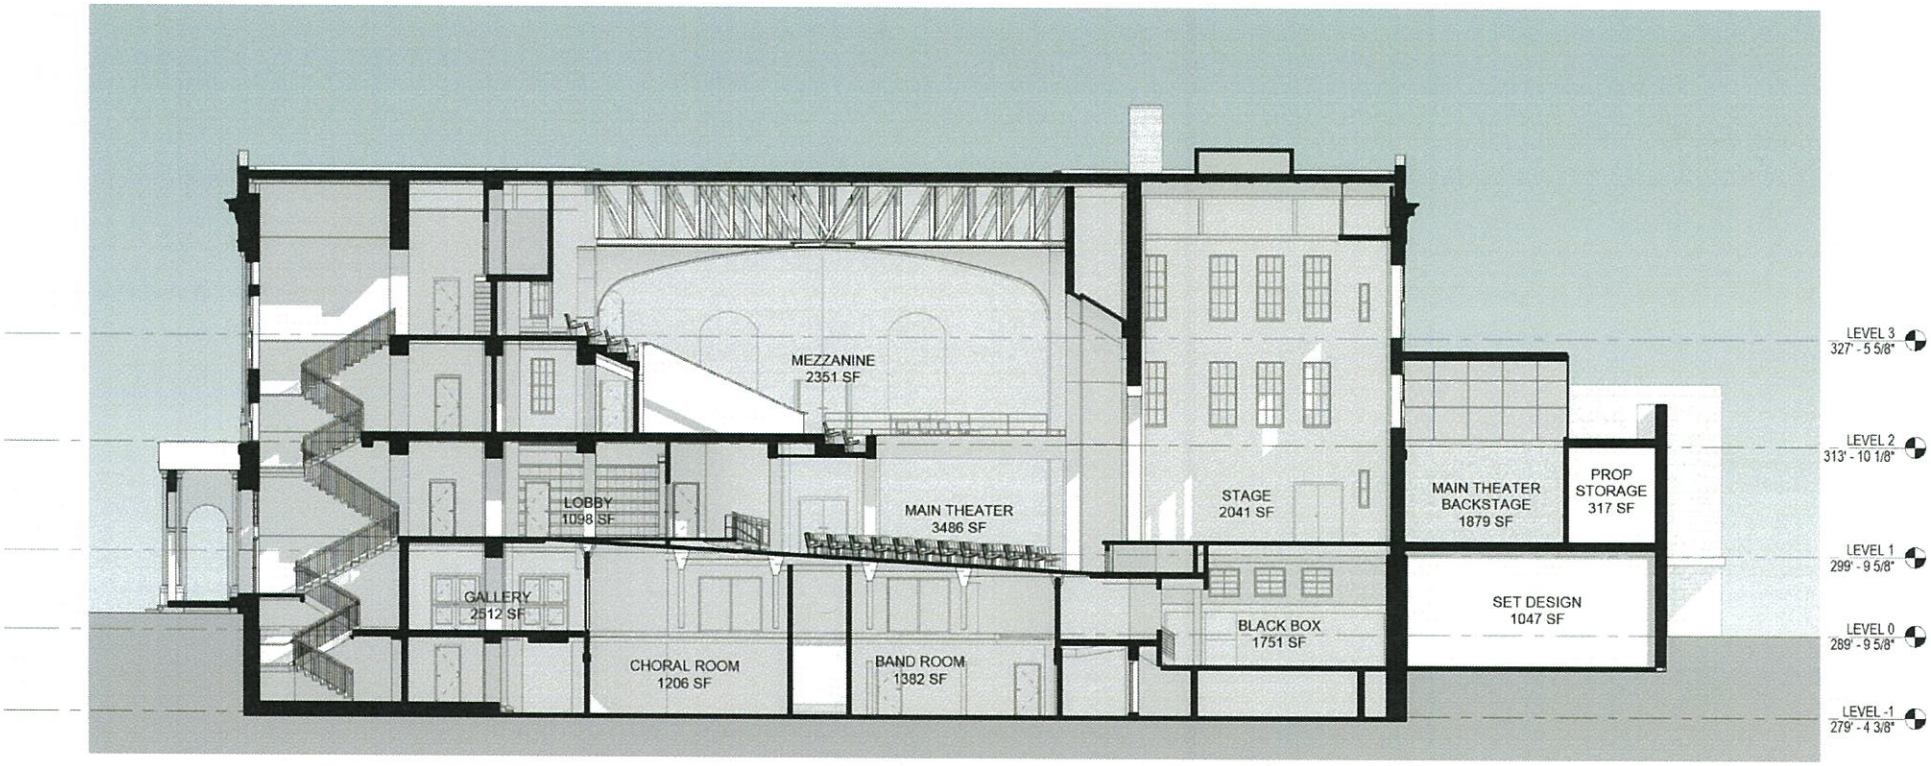

Gym Section

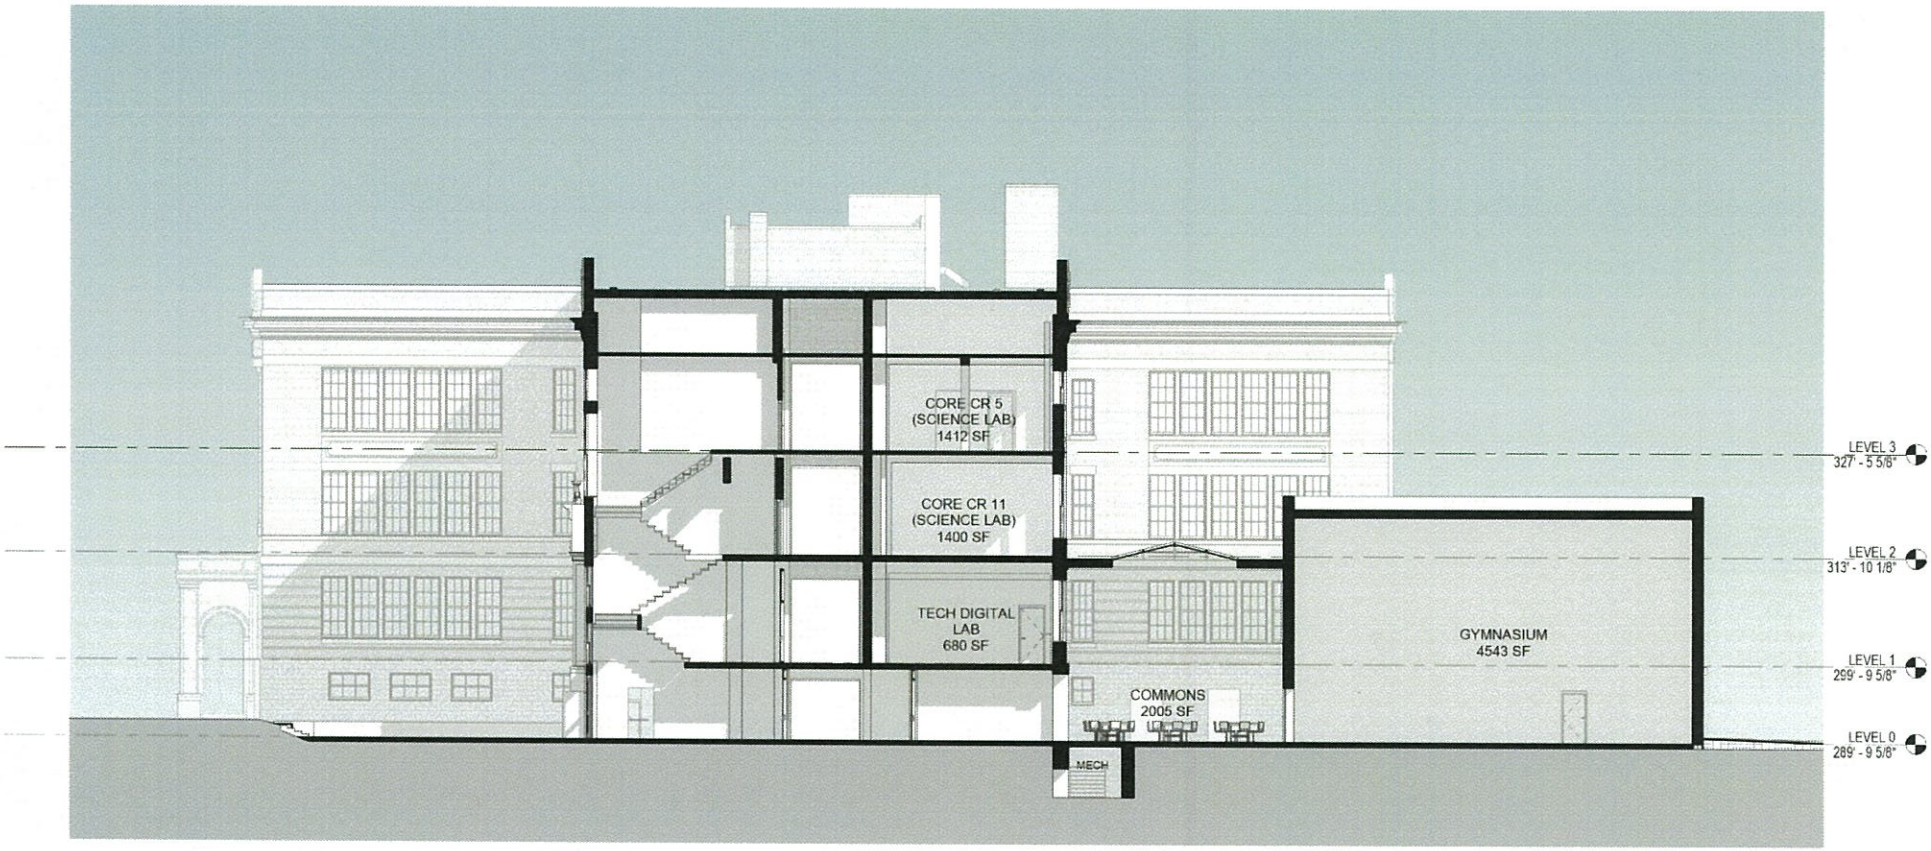
CORE CR 5
(SCIENCE LAB)
1412 SF
CORE CR 11
(SCIENCE LAB)
1400 SF
TECH DIGITAL
LAB
680 SF
COMMONS
2005 SF
MECH
GYMNASIUM
4543 SF
LEVEL 3
327' - 5 5/8"
LEVEL 2
313' - 10 1/8"
LEVEL 1
299' - 9 5/8"
LEVEL 0
289' - 9 5/8"

Classroom Wing Section

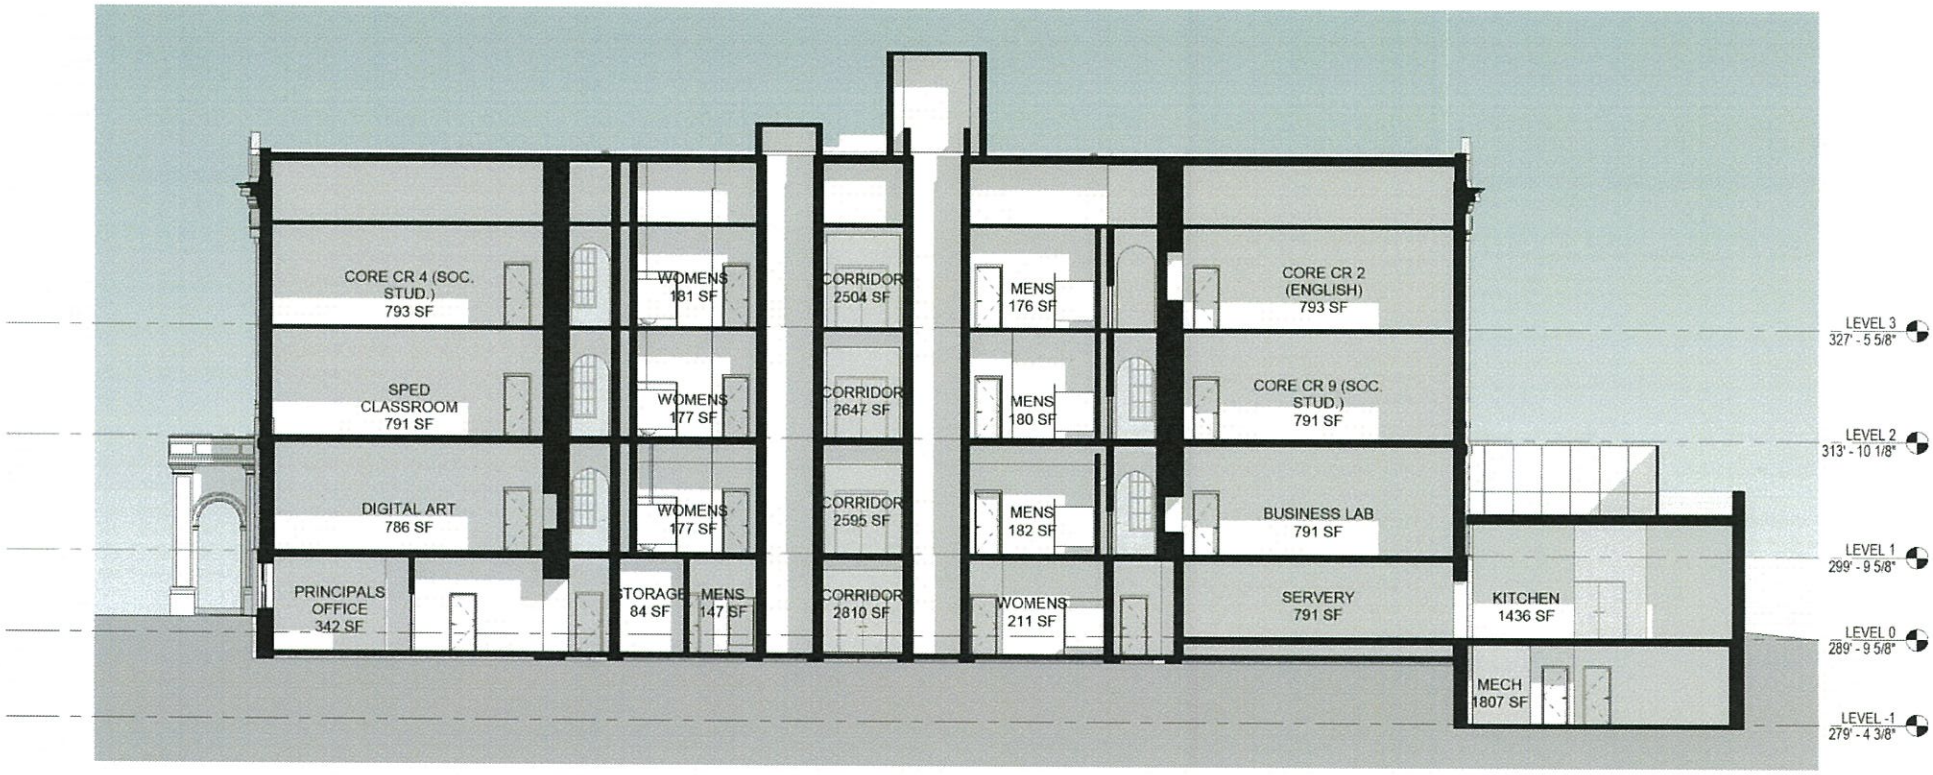
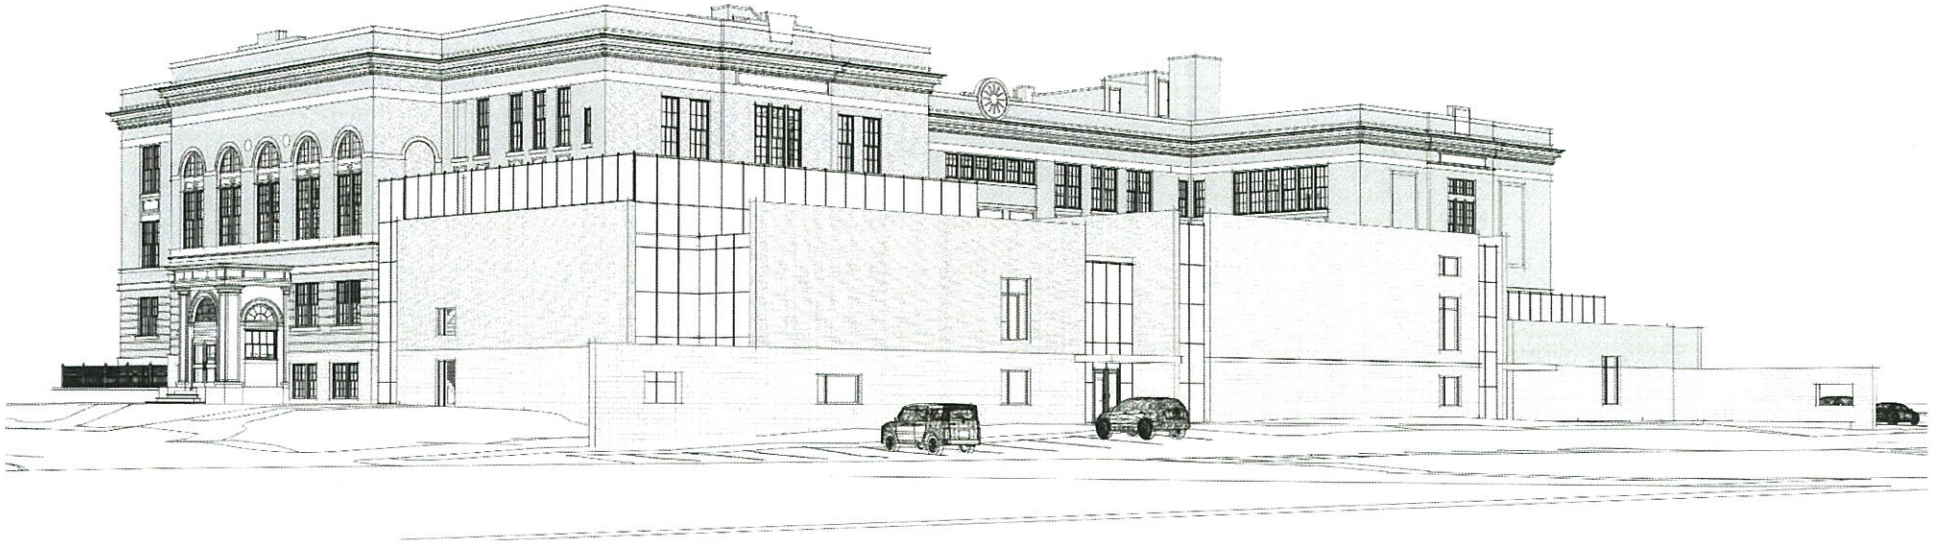
MEMORIAL BOULEVARD SCHOOL